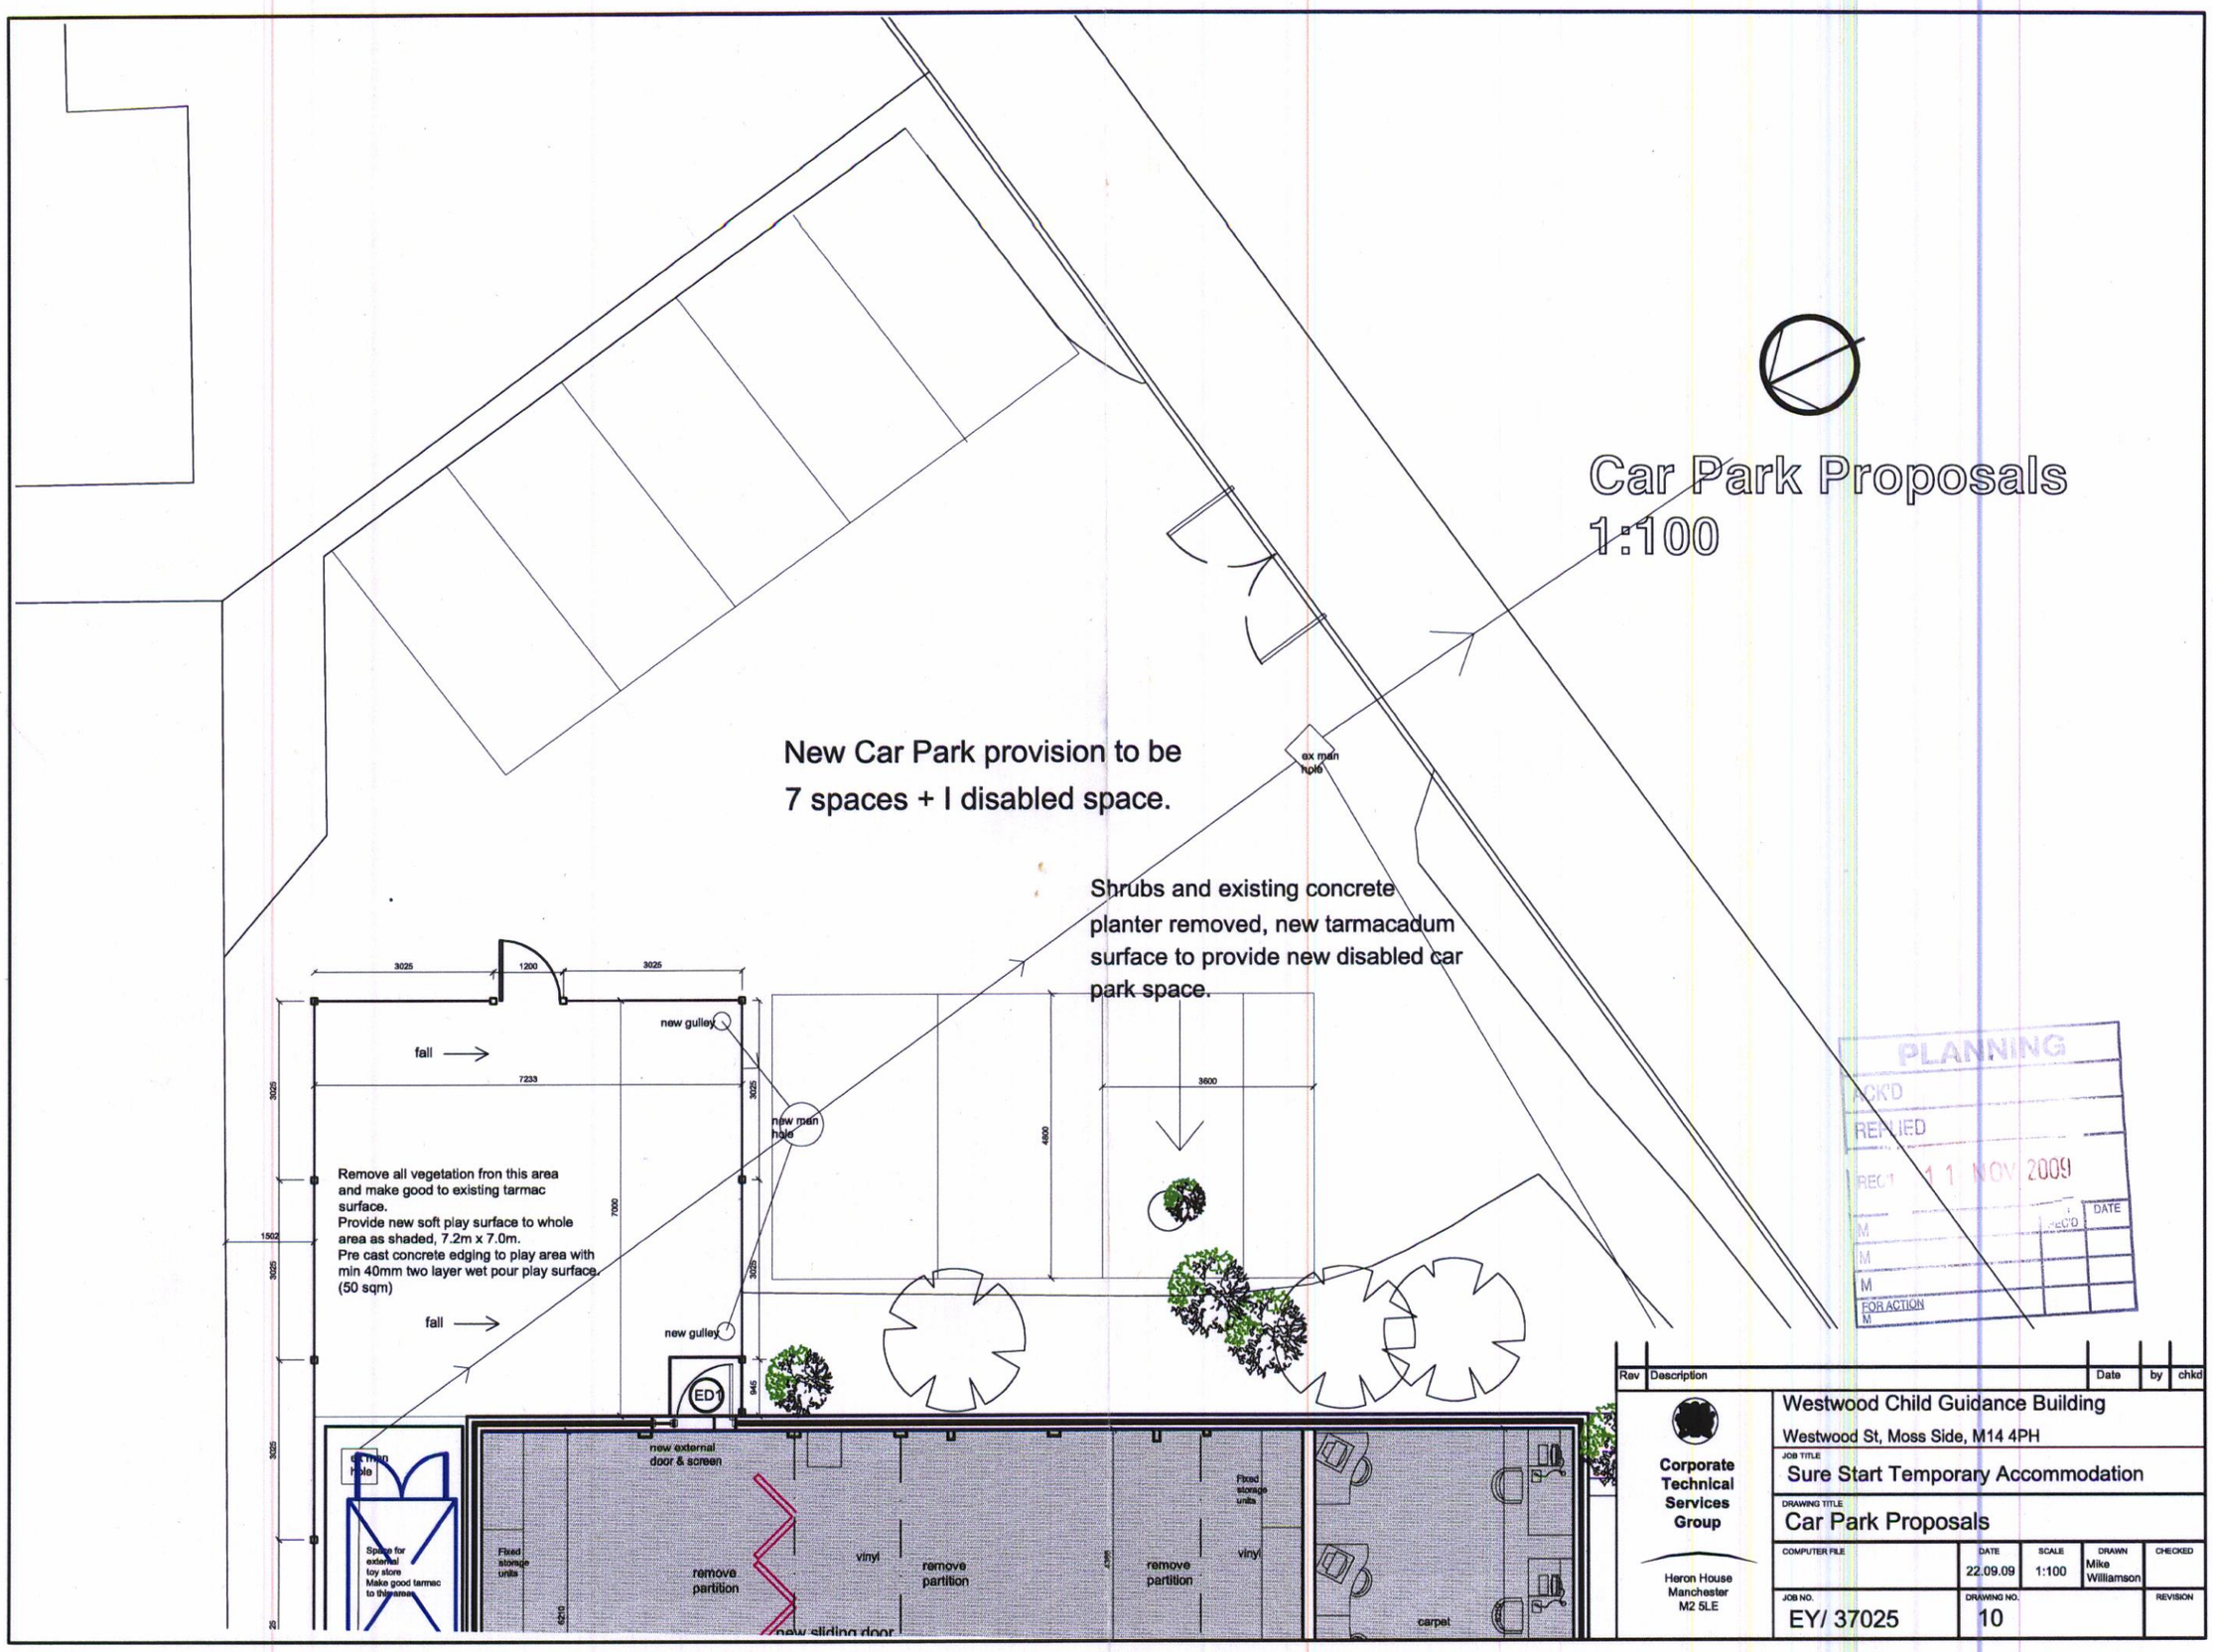

Car Park Proposals
1:100
New Car Park provision to be
7 spaces + I disabled space.
Shrubs and existing concrete
planter removed, new tarmacadum
surface to provide new disabled car
park space.
ex man hole
new gulley
new man hole
fall
Remove all vegetation fron this area
and make good to existing tarmac
surface.
Provide new soft play surface to whole
area as shaded, 7.2m x 7.0m.
Pre cast concrete edging to play area with
min 40mm two layer wet pour play surface.
(50 sqm)
ED1
new external
door & screen
remove
partition
vinyl
new sliding door
carpet
Fixed
storage
units
Space for
external
toy store
Make good tarmac
to this area
PLANNING
ACK'D
REPLIED
REC'D 11 NOV 2009
DATE
FOR ACTION
Rev
Description
Date
by
chkd
Corporate
Technical
Services
Group
Heron House
Manchester
M2 5LE
Westwood Child Guidance Building
Westwood St, Moss Side, M14 4PH
JOB TITLE
Sure Start Temporary Accommodation
DRAWING TITLE
Car Park Proposals
COMPUTER FILE
DATE
22.09.09
SCALE
1:100
DRAWN
Mike
Williamson
CHECKED
JOB NO.
EY/ 37025
DRAWING NO.
10
REVISION