

ARTELIA INTERNATIONAL

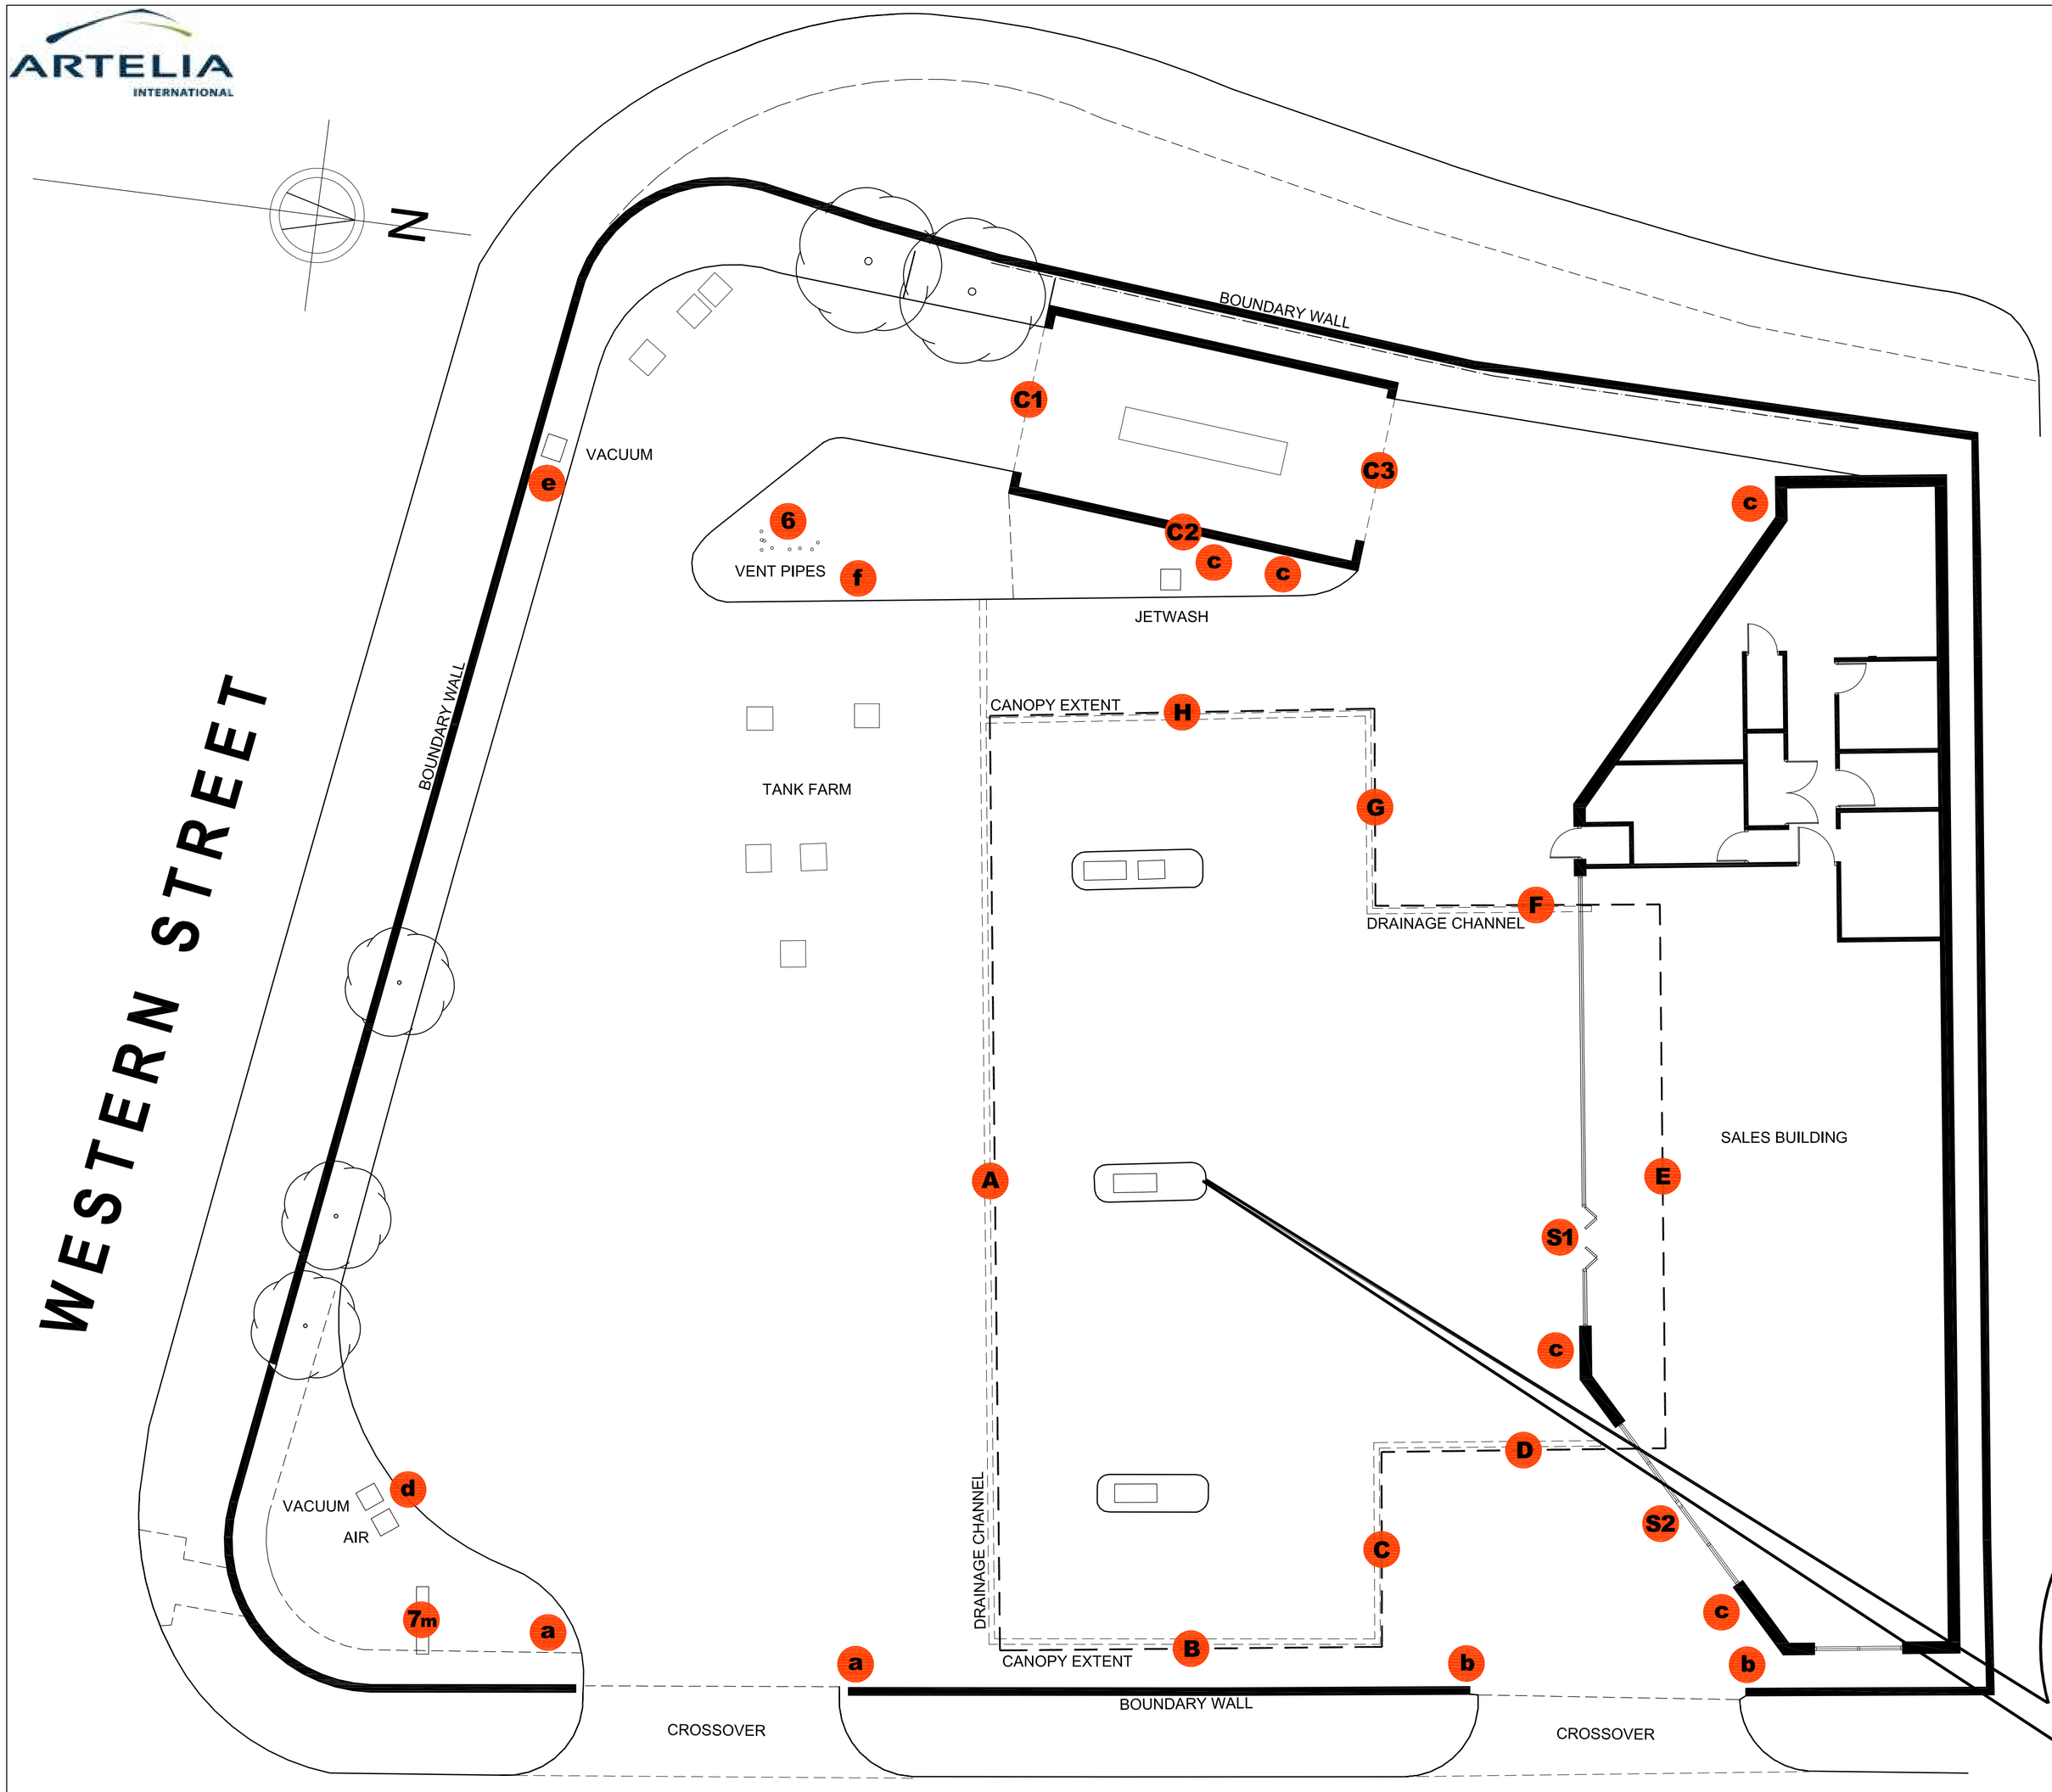

SECONDARY SIGNS (All Non illuminated)

- a FREE STANDING DOUBLE SIDED DIRECTIONAL SIGN 'WAY IN/NO EXIT' - 2 No
- b FREE STANDING DOUBLE SIDED DIRECTIONAL SIGN 'NO ENTRY/WAY OUT' - 2 No
- c WALL MOUNTED POSTER UNIT SIGN- 5 No
- d FREE STANDING SINGLE SIDED DIRECTIONAL SIGN 'AIR & WATER VACUUM' - 1 No
- e FREE STANDING SINGLE SIDED DIRECTIONAL SIGN 'VACUUM' - 1 No
- f FREE STANDING SINGLE SIDED DIRECTIONAL SIGN 'JET WASH' - 1 No

EACH PUMP ISLAND SIGNAGE

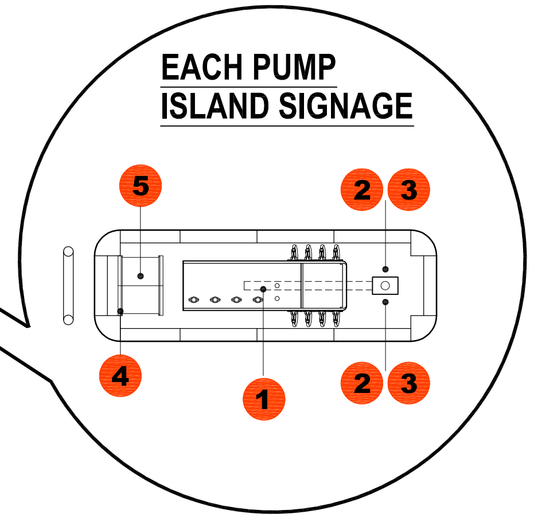

SITE SIGNAGE KEY

CANOPY (PETROL)

- A ELEVATION A: LEVEL 1 CANOPY FASCIA WITH INTERNALLY ILLUMINATED 'PECTEN' & RED LED BAR (ILLUMINATED)
- B ELEVATION B: LEVEL 2 CANOPY FASCIA (NON-ILLUMINATED)
- C ELEVATION C: LEVEL 2 CANOPY FASCIA (NON-ILLUMINATED)
- D ELEVATION D: LEVEL 2 CANOPY FASCIA (NON-ILLUMINATED)
- E ELEVATION E: PAINTED CANOPY FASCIA (NON-ILLUMINATED)
- F ELEVATION F: LEVEL 2 CANOPY FASCIA (NON-ILLUMINATED)
- G ELEVATION G: LEVEL 2 CANOPY FASCIA (NON-ILLUMINATED)
- H ELEVATION H: LEVEL 2 CANOPY FASCIA (NON-ILLUMINATED)

REFUELLING AREA

- 1 SPREADER PANEL - 3 No (NON - ILLUMINATED)
- 2 STANCHION POSTER UNITS - 6 No (NON - ILLUMINATED)
- 3 STANCHION PUMP NUMBERS - 6 No (NON - ILLUMINATED)
- 4 CUSTOMER SERVICE UNIT (CSU) WITH BIN, TOWEL HOLDER, & GLOVE DISPENSER - 3 No (NON - ILLUMINATED)
- 5 STANDARD SQUARE BINS - 2 No (NON - ILLUMINATED)
- 6 VENT STACK SIGN - 1 No (NON - ILLUMINATED)

PRIME / PRICE SIGN

- 7m 7 METRE FLAG SIGN WITH 2 LED PRICE DISPLAYS (EITHER SIDE), SHELL PECTON & DISPLAY PANELS - 1No (ILLUMINATED ONLY)

SHOP FASCIA

- S1 ELEVATION S1: NON-ILLUMINATED YELLOW ACM FASCIA WITH RED VINYL BOTTOM STRIP AND WHITE ACM PANEL WITH RED VINYL LETTERING FORMING 'SHOP' TEXT
- S2 ELEVATION S2: FLAT FASCIA 7000 x 800mm ACM COLOURED FASCIA NON ILLUMINATED

CARWASH FASCIA

- C1 ELEVATION C1: FLAT FASCIA 5000 x 800mm ACM COLOURED FASCIA NON ILLUMINATED
- C2 ELEVATION C2: FLAT FASCIA 10000 x 800mm ACM COLOURED FASCIA NON ILLUMINATED
- C3 ELEVATION C3: FLAT FASCIA 5000 x 800mm ACM COLOURED FASCIA NON ILLUMINATED

ADVERTS DRAWING

RLdm project managers & architects

REV	DATE		BY

PROJECT : SHELL RUSHOLME, WILMSLOW ROAD, RUSHOLME, MANCHESTER, M14 5TQ.

TITLE : SIGNAGE PROPOSAL DRAWING

SHELL UK RETAIL
PO BOX 430
STAINES
TW18 3ZB
UNITED KINGDOM

DRAWN BY :	JSL	SCALE :	1:100.
DATE :	19.10.12	PLOT DATE :	19.10.12
CAD FILE :	E:\ARCHIVE\DRAWINGS\10011355_RUSHOLME_2012		

DWG No :	1355 - 01	PLG	2012	·

A1 ORIGINAL PLOT SIZE

SCALE (METRES)
0 5 10 15 20 25 30