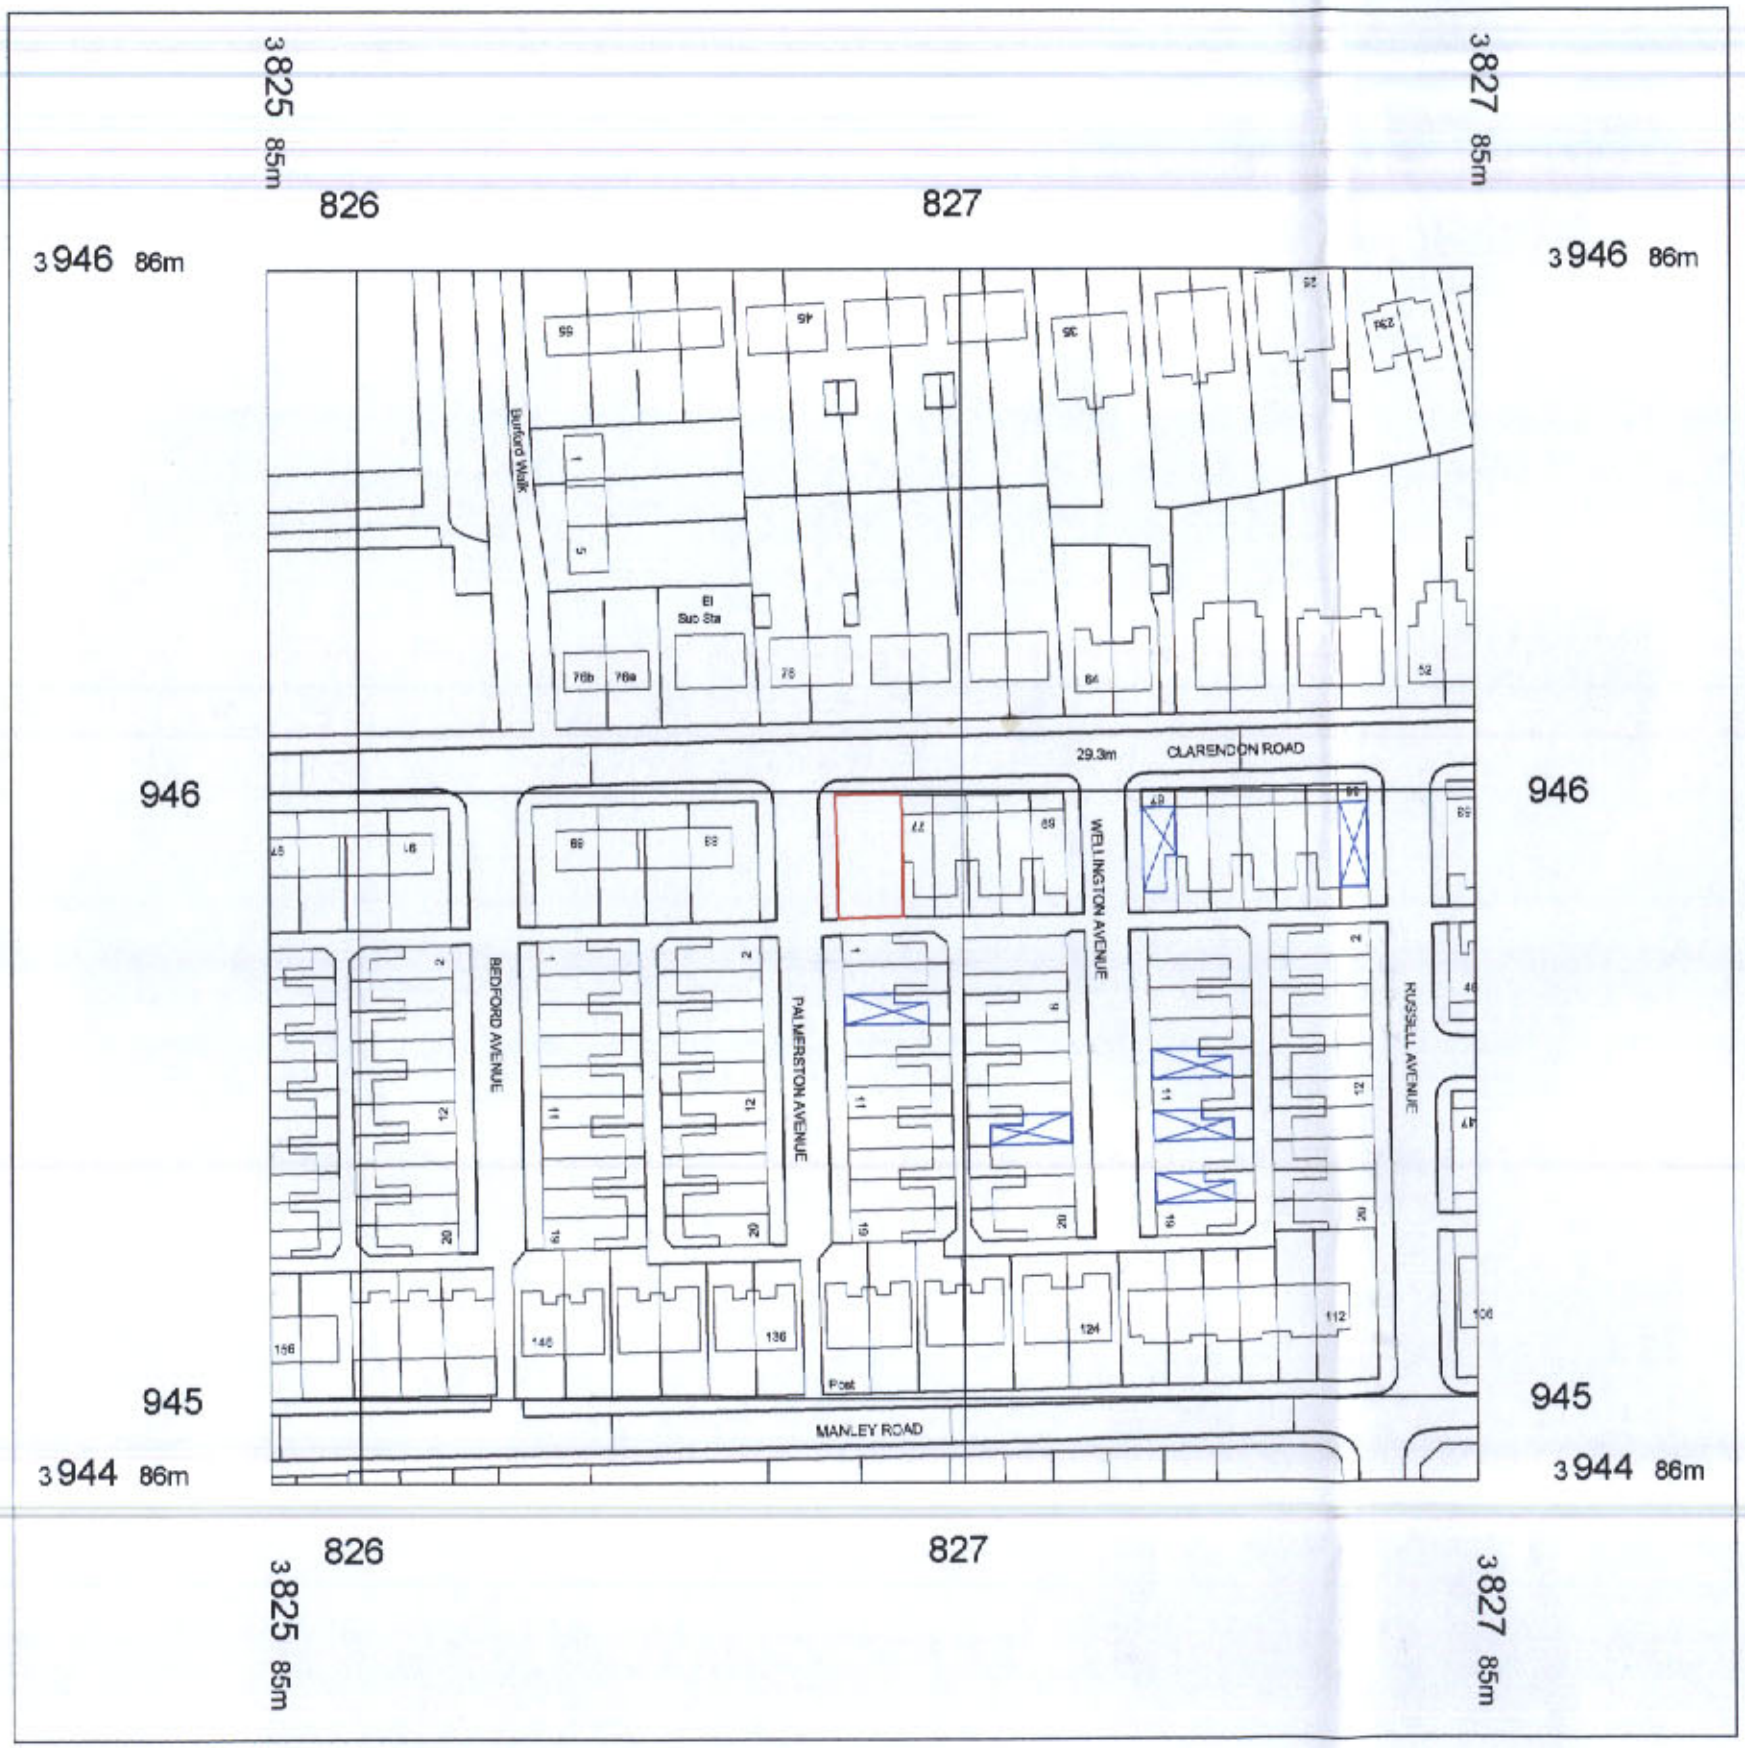


Notes

Do not scale from this drawing.

All dimensions must be checked on site by contractor prior to construction.

SITE EDGED RED

MOSSCARE OWNED PROPERTIES EGDED BLUE

PLANNING
ACK'D
REPLIED
RECD 22 FEB 2008

Bernard Taylor Partnership Ltd.
Architects
ELIZABETH HOUSE, 486 DIDSBURY ROAD, HEATON MERSEY,
STOCKPORT, CHESHIRE, SK4 3BS.
Tel: 0161-443 1221
Fax: 0161-442 1672
E-mail: Info@BernardTaylor.co.uk

Client
Mosscare Housing Ltd

Job
79-81 Clarendon Road
Whalley Range

Description
Location Plan

Drawn: VG Date: 08/03/06 Scale: 1:1250

Job No:	Drg No:	Rev.
1856	6	