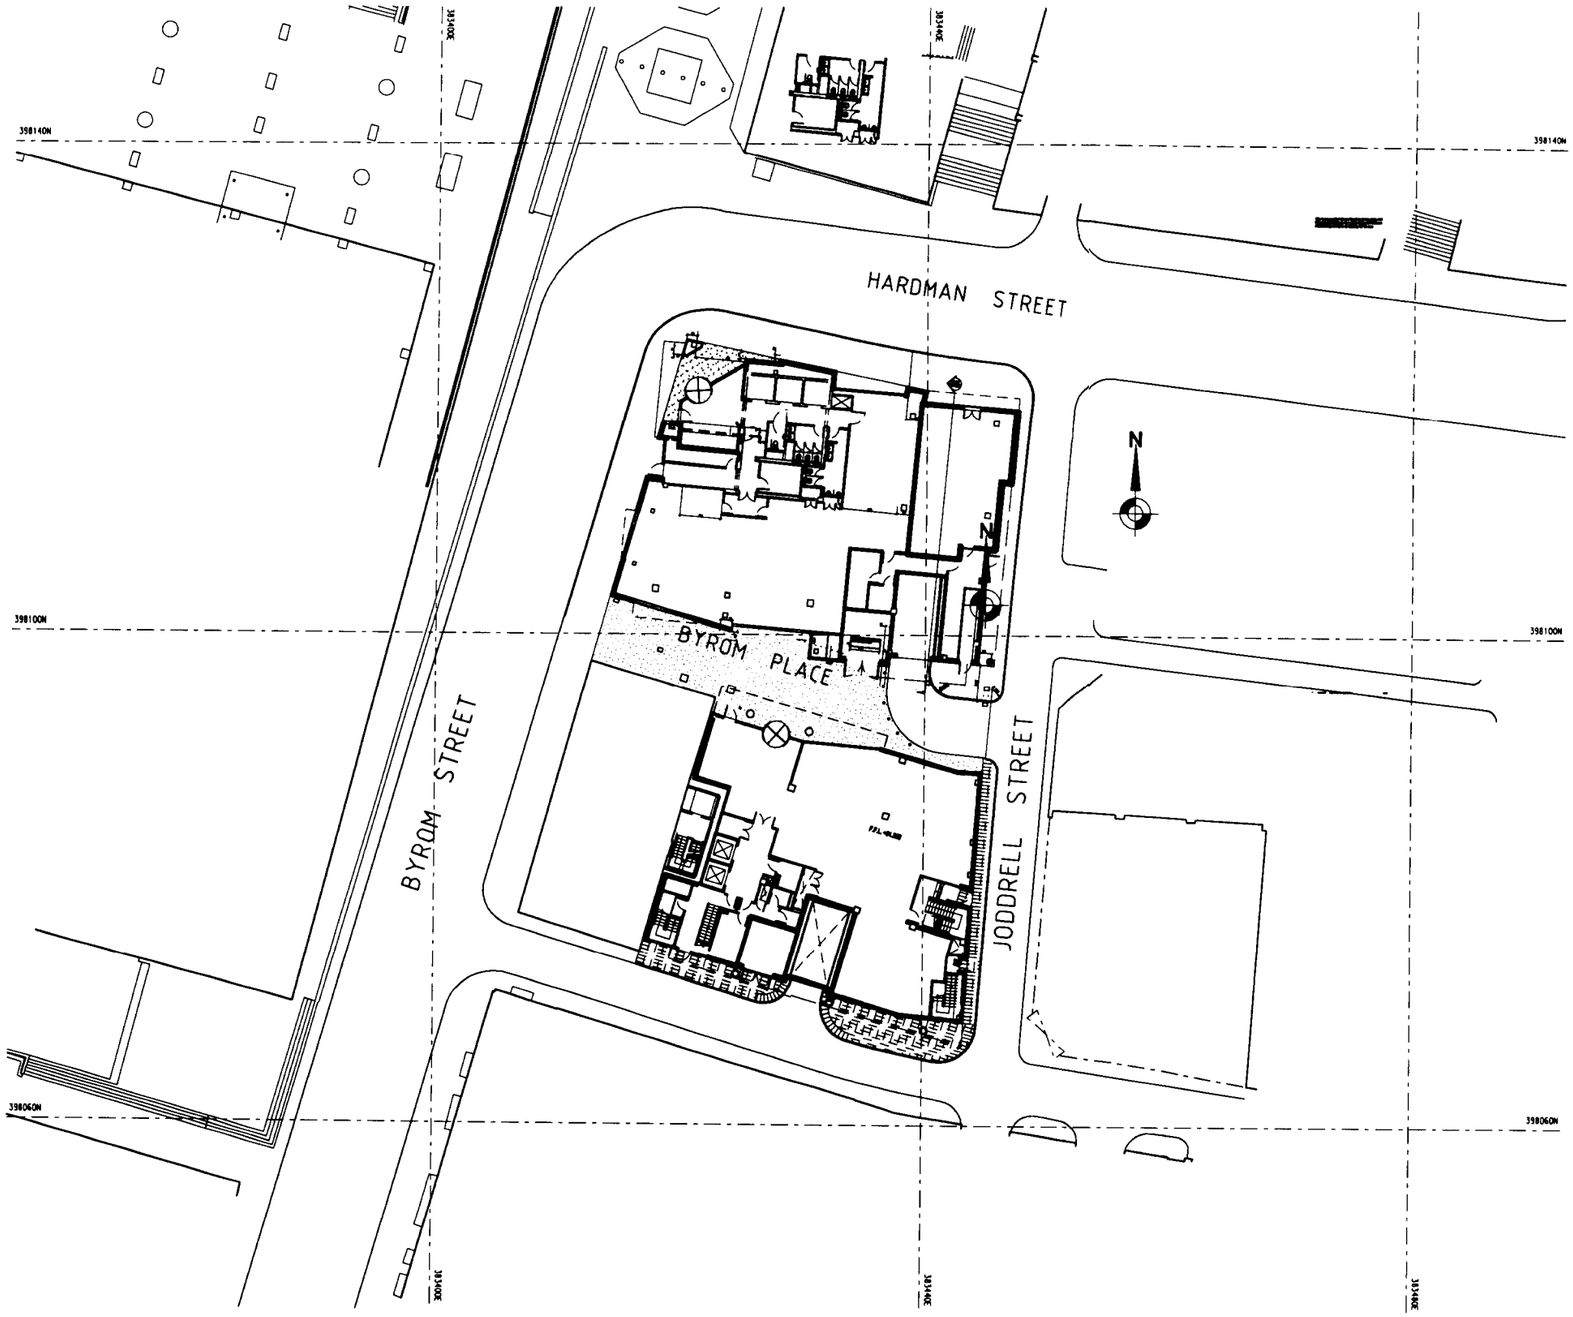

This scale bar is for microfilming purposes only.

0 10 20 30 40 50 60 70

The design information contained within this drawing is protected by Copyright.

All dimensions to be checked on site prior to commencement of work.

Figured dimensions to be used in preference to scale.

PLANNING
RECD
APPLIED
RECD 29 APR 2008
INIT. RECD DATE

Rev.	Date		Rev. by	Chkd. by
A	25/04/08	Issue to planning showing revised red line	DS	ND
*	12/03/08	Issue to planning	DS	ND

PICKARD FINLASON partnership
Design, Construction & Management Consultants

Beech House,
1 Cambridge Road,
Hale, Cheshire
WA15 9SY
Tel: 0161 929 4422 Fax: 0161 929 4433

Project Title :
Peel Court
Byrom Street
Manchester

Drg Title :
SITE PLAN

Drg No. :	Revision :
08/014 (9-)AP001	A
Scale : 1 - 500 @ A3	Drawn By / Date : ds/ March 08