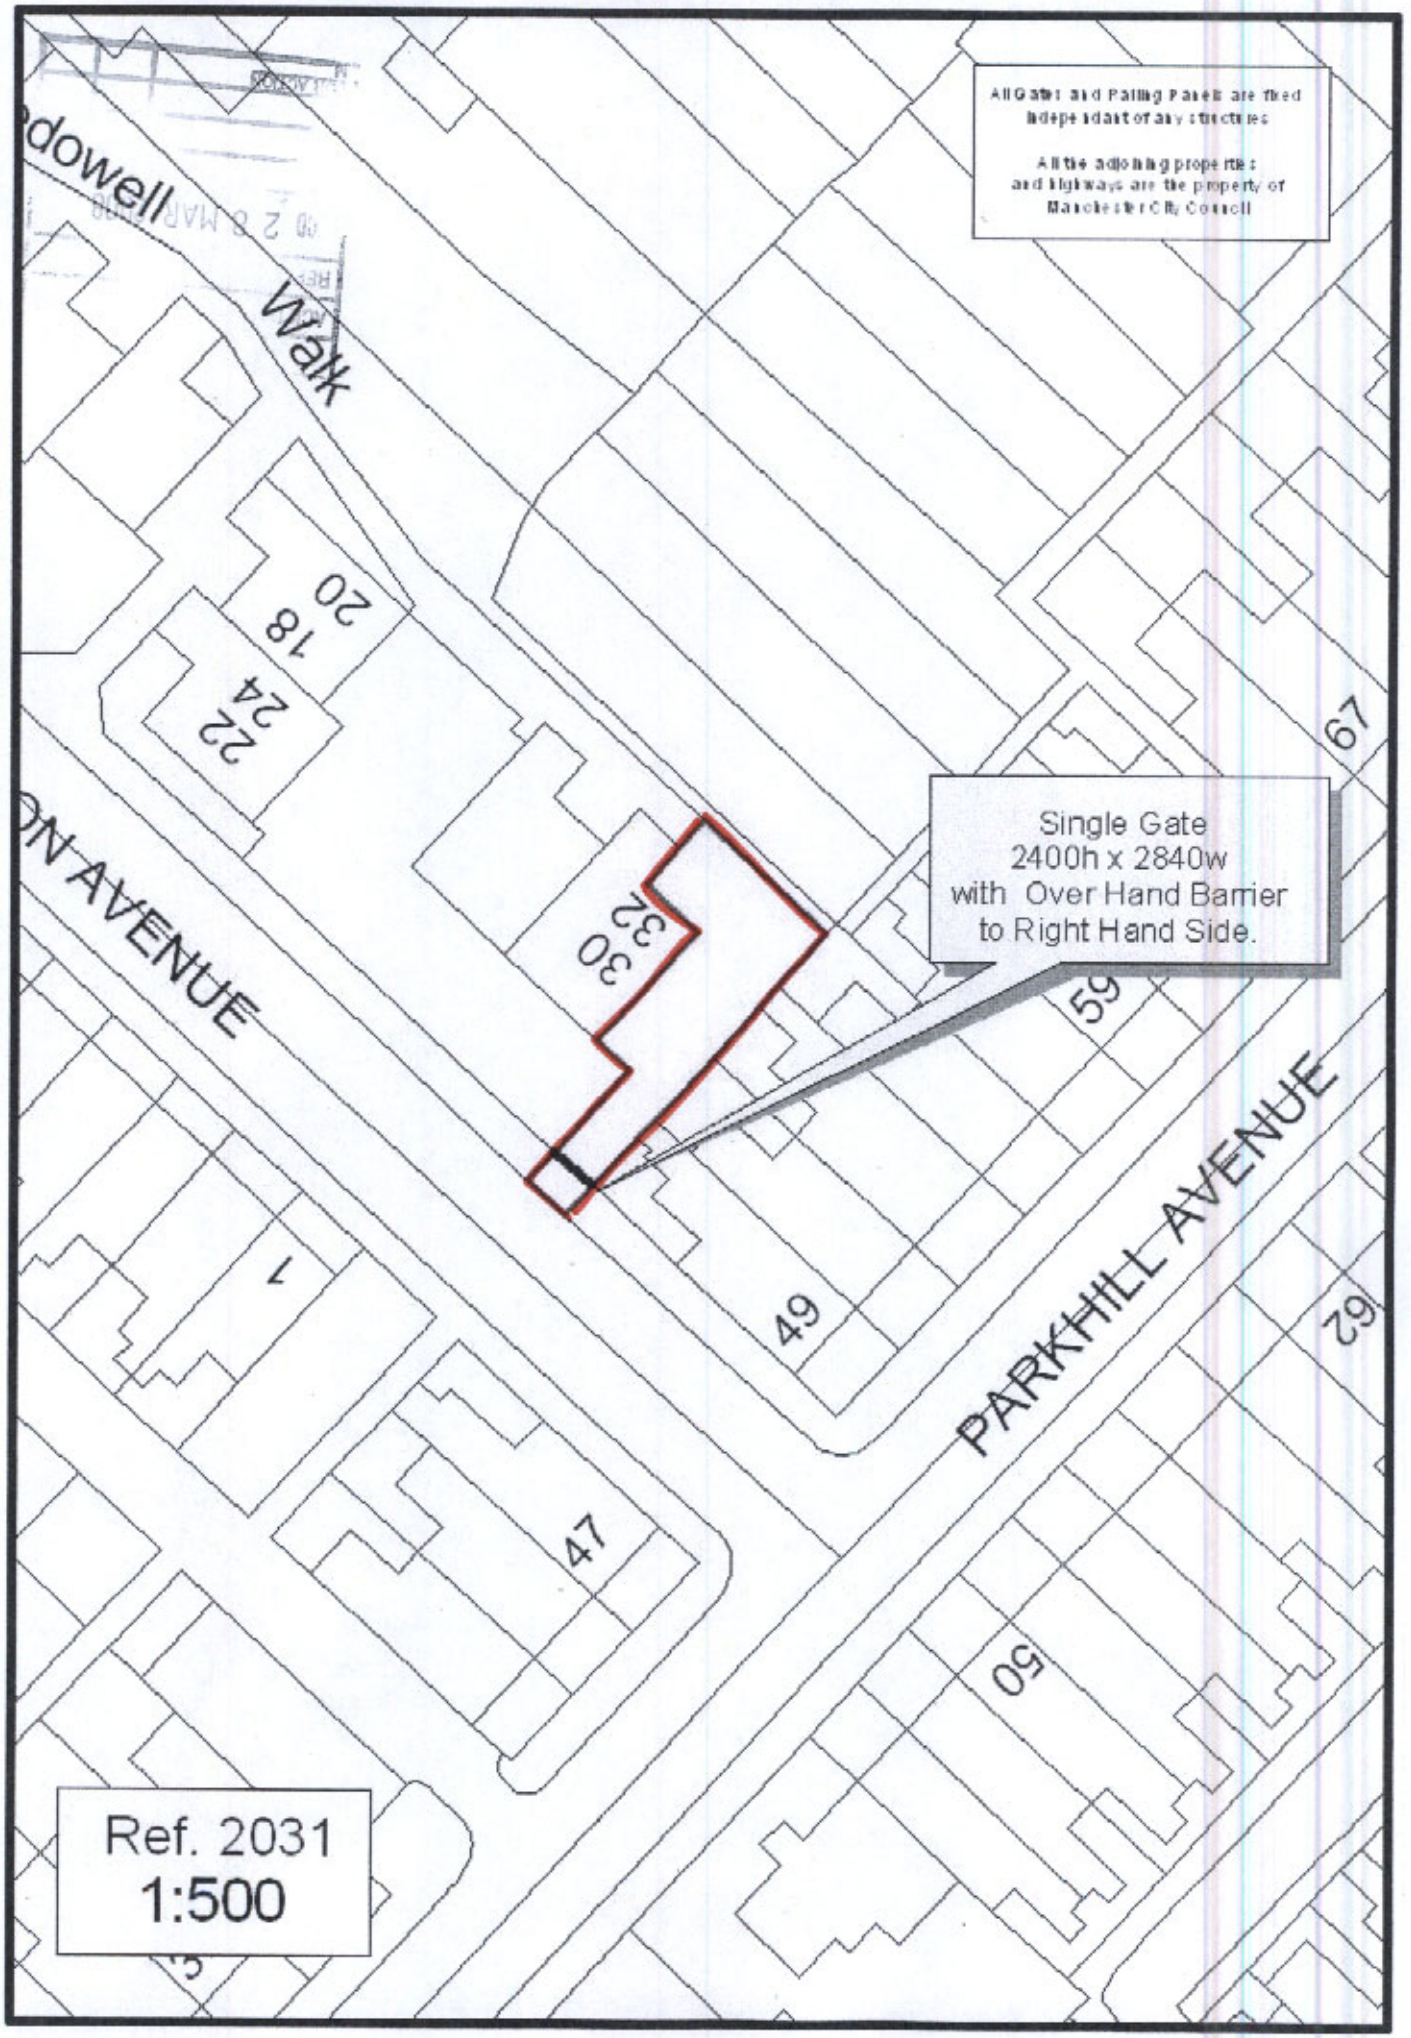

All Gates and Railing Panels are fixed independant of any structures
All the adjoining properties and highways are the property of Manchester City Council
dowell
Walk
20
18
24
22
ON AVENUE
30
32
Single Gate
2400h x 2840w
with Over Hand Barrier
to Right Hand Side.
67
59
PARKHILL AVENUE
49
62
1
47
50
Ref. 2031
1:500