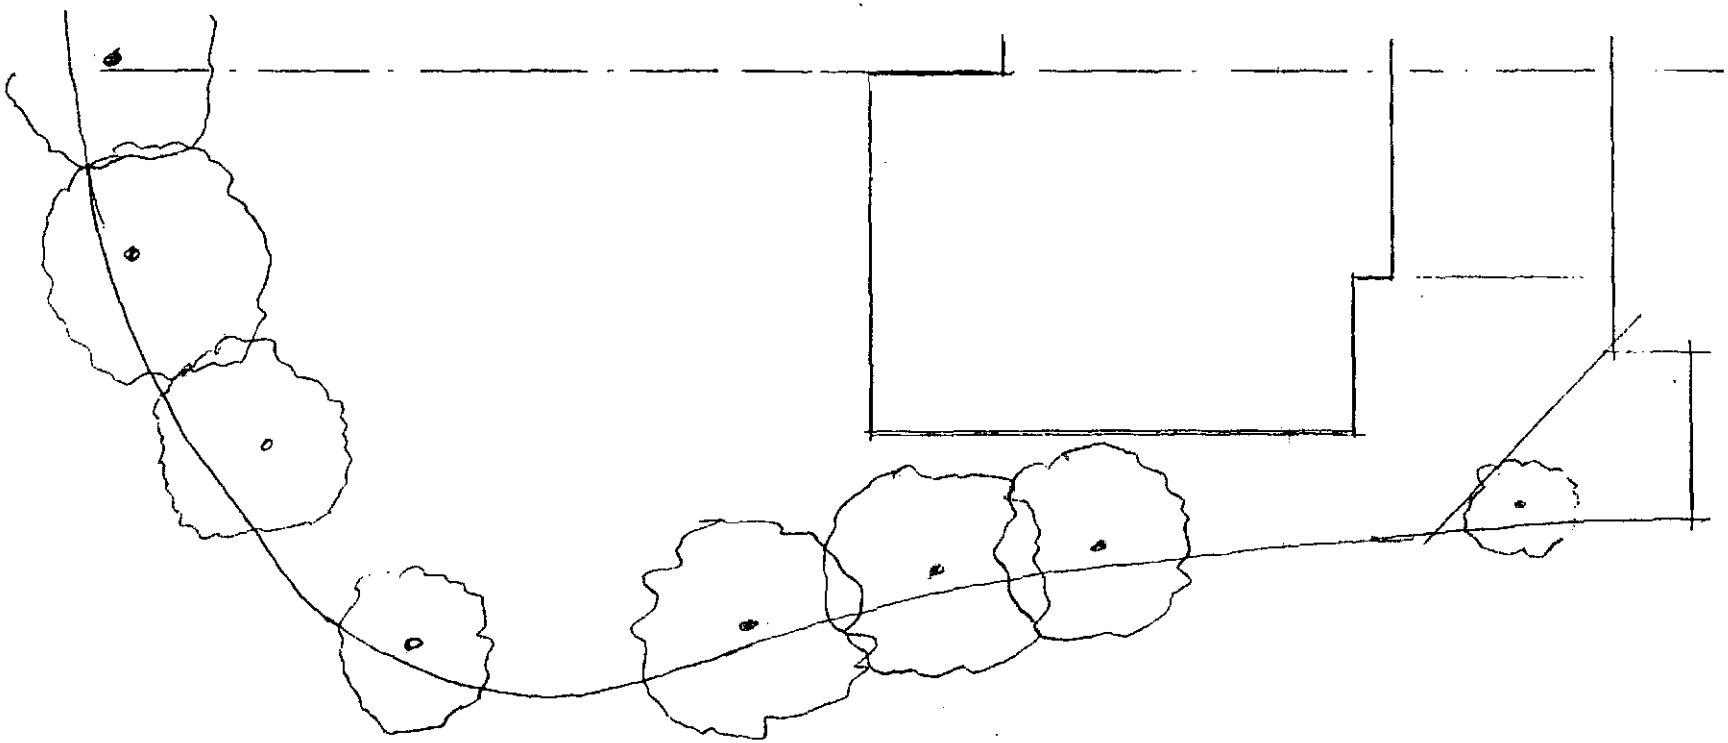

PLAN AS EXISTING

52 SHUSTER ROAD
VICTORIA PARK MK4 SPE

PLANNING AND
BUILDING CONTROL
10 MAY 2013

Scale 1:200