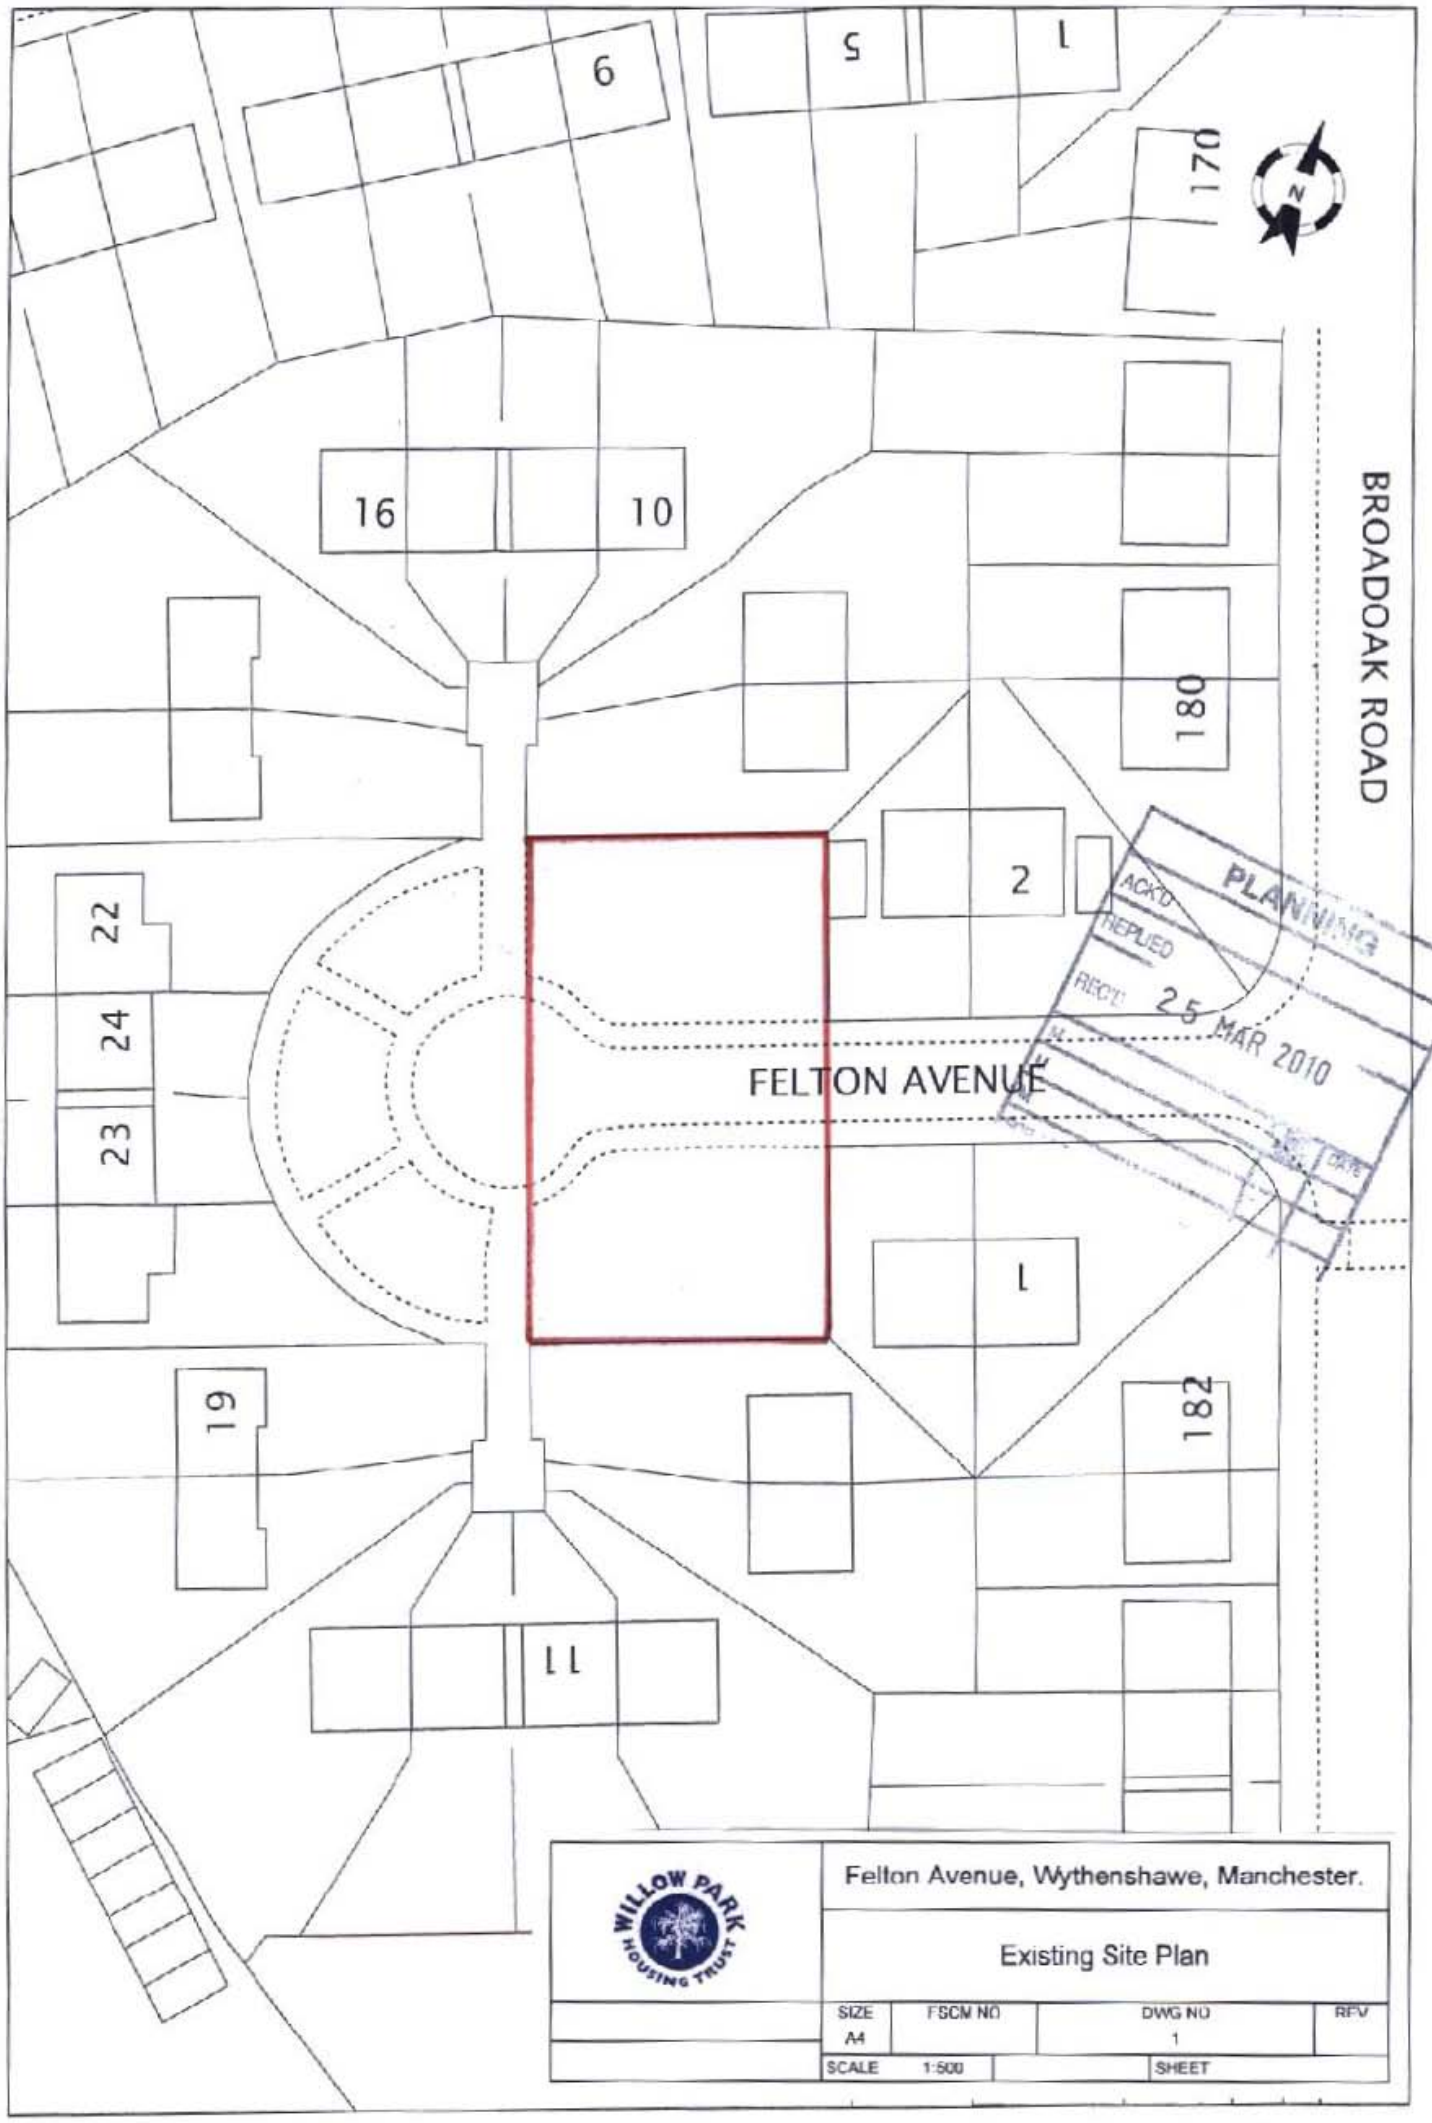

6
5
1
170
16
10
180
BROADOAK ROAD
2
22
24
23
FELTON AVENUE
1
19
182
11
PLANNING
ACK'D
REPLIED
RECD
25 MAR 2010
WILLOW PARK HOUSING TRUST
Felton Avenue, Wythenshawe, Manchester.
Existing Site Plan
SIZE A4
FSCM NO
DWG NO 1
REV
SCALE 1:500
SHEET