
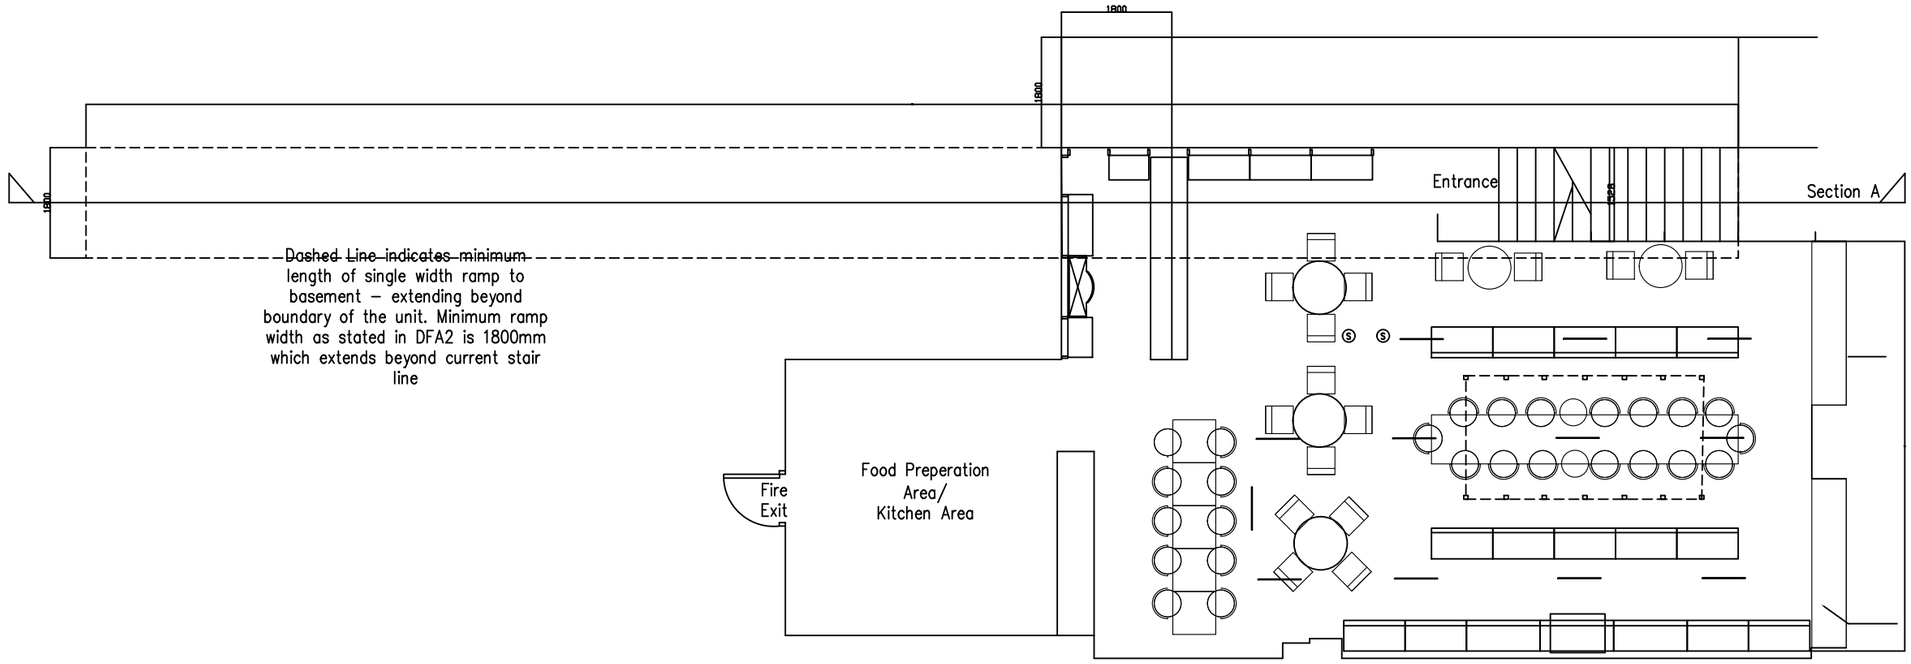


Proposed Basement Plan – Loco Site, Unit G18 Smithfield Building Tlb Street – Single Width Ramp Testing Ground – Basement Level

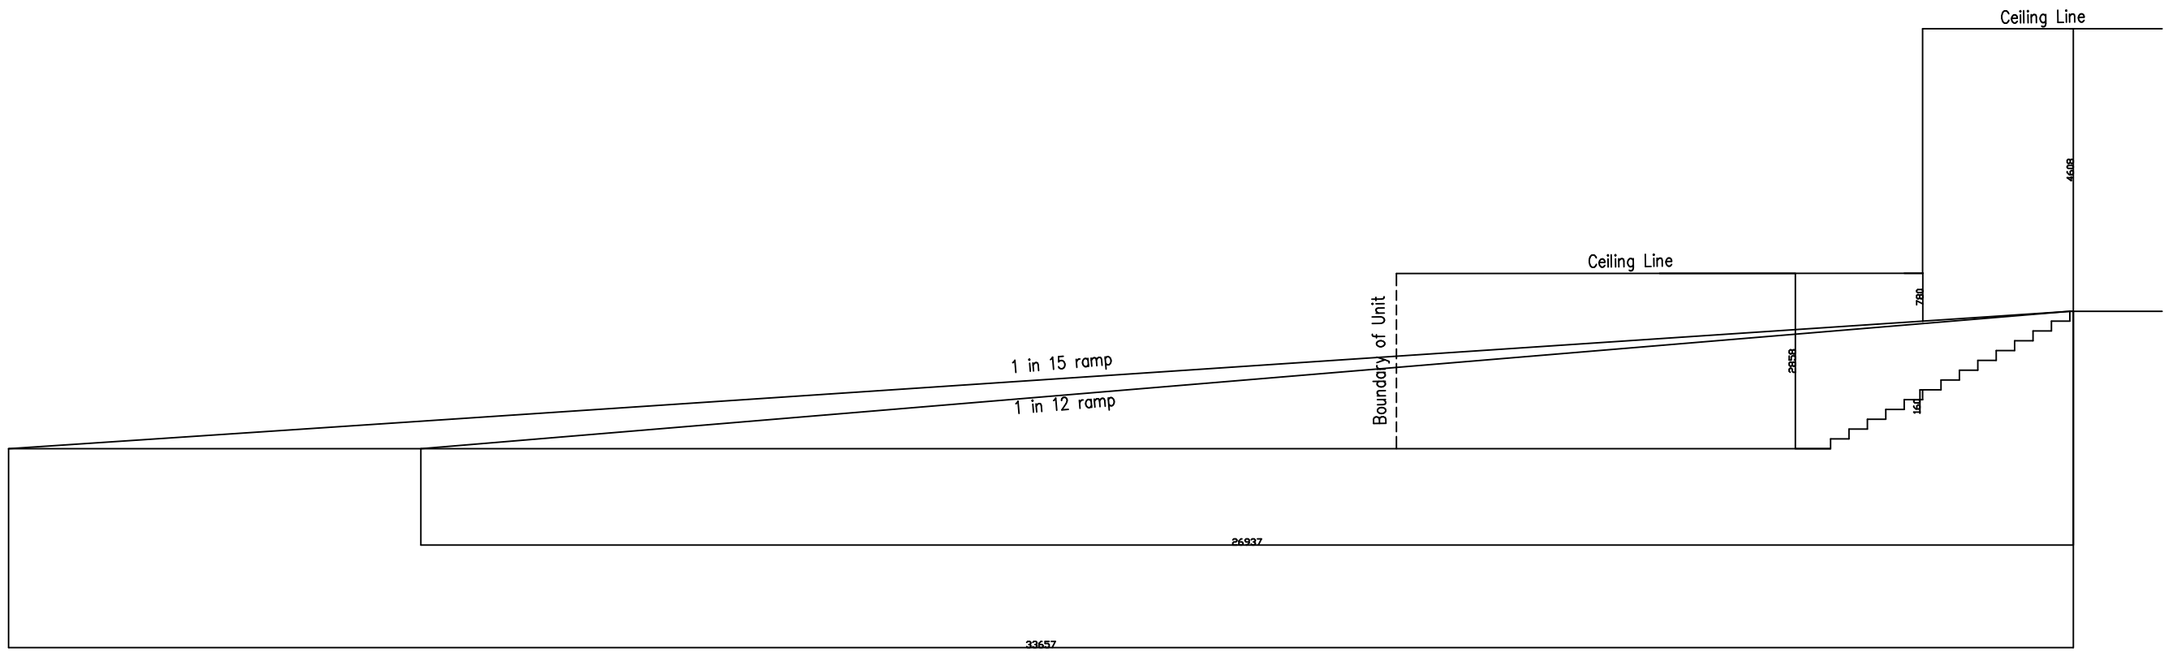

Section A – Loco Site, Unit G18 Smithfield Building Tlb Street – Single Width Ramp Testing Ground –Basement Level
1:100 at A3