
Copyright © 2009 ADS

The concepts & information contained on this drawing are the property of ADS. Use or copying of this drawing in whole or in part without written permission of ADS constitutes an infringement of copyright.


LIMITATION: *This drawing has been prepared on behalf of & for the exclusive use of ADS Client & is subject to & issued in connection with the provisions of the agreement between ADS & its Client. ADS accepts no liability or responsibility what so ever for or in respect of any use of or reliance upon this drawing by any third party.*

DIMENSIONING. *Figured dimensions only to be taken from this drawing. ADS take no responsibility for any dimensions obtained by scaling from this drawing. If no dimension is shown the recipient must ascertain the dimension specifically from the Architect or by site measurement. All dimensions to be checked on site. Architects to be informed immediately of any discrepancies before work proceeds.*


REV.	DESCRIPTION.	DATE.

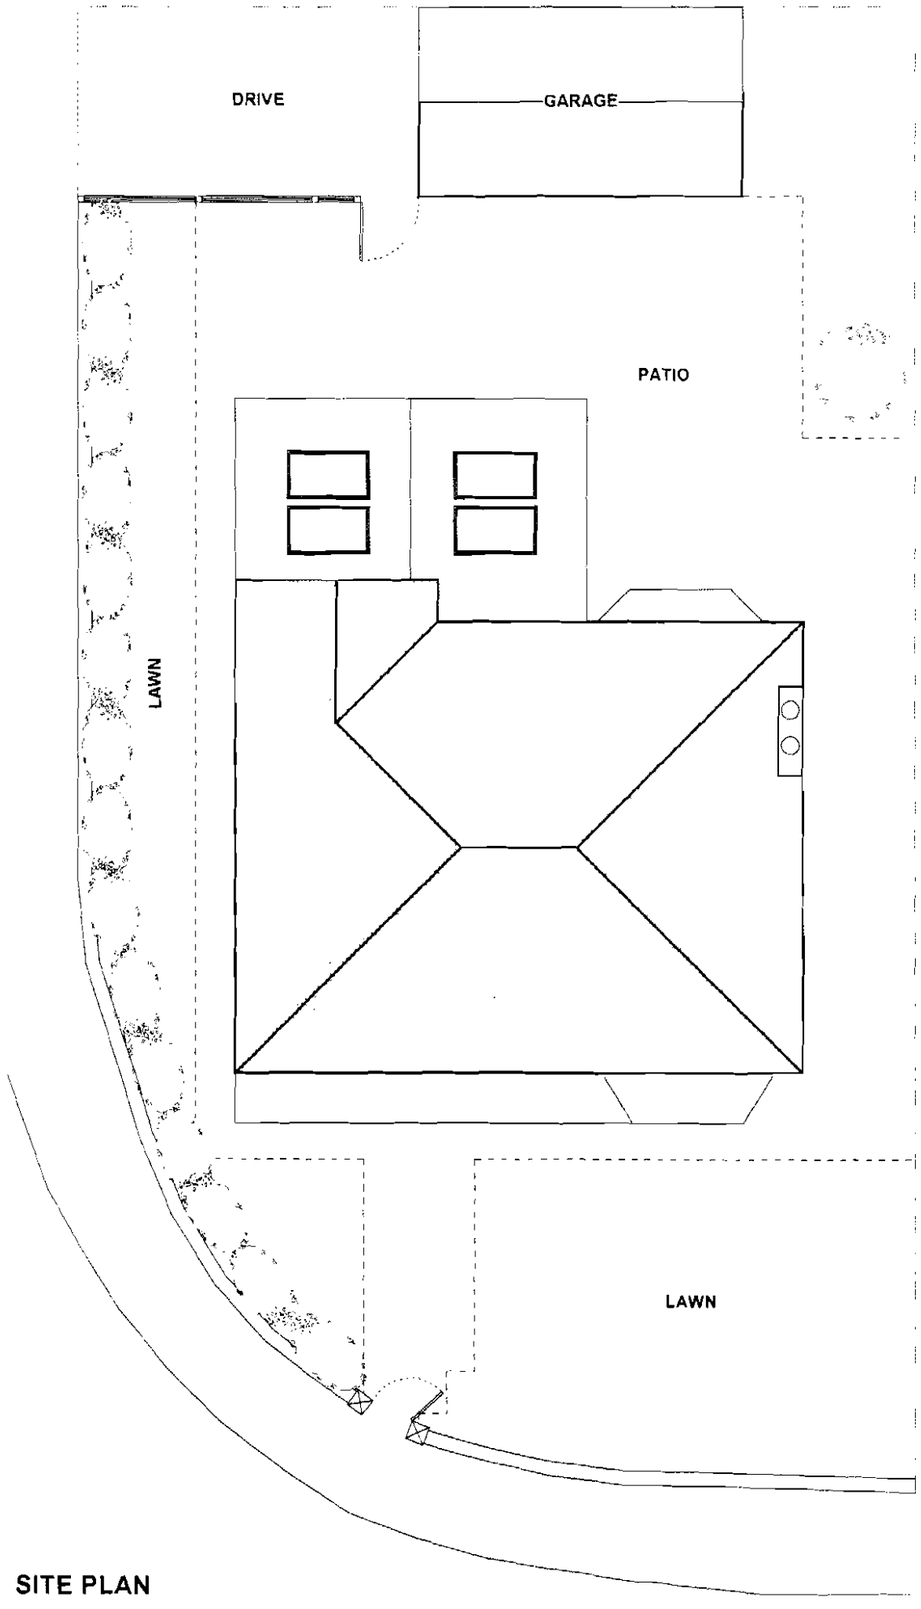


SITE PLAN

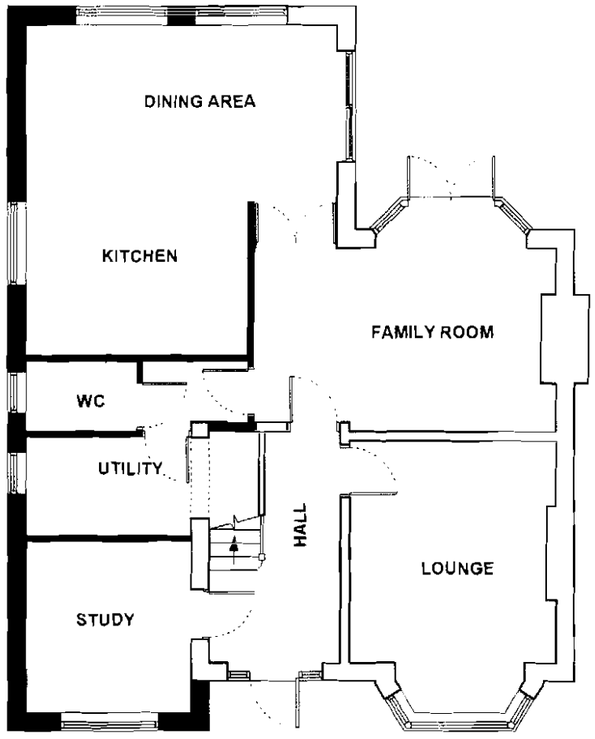

GROUND FLOOR PLAN

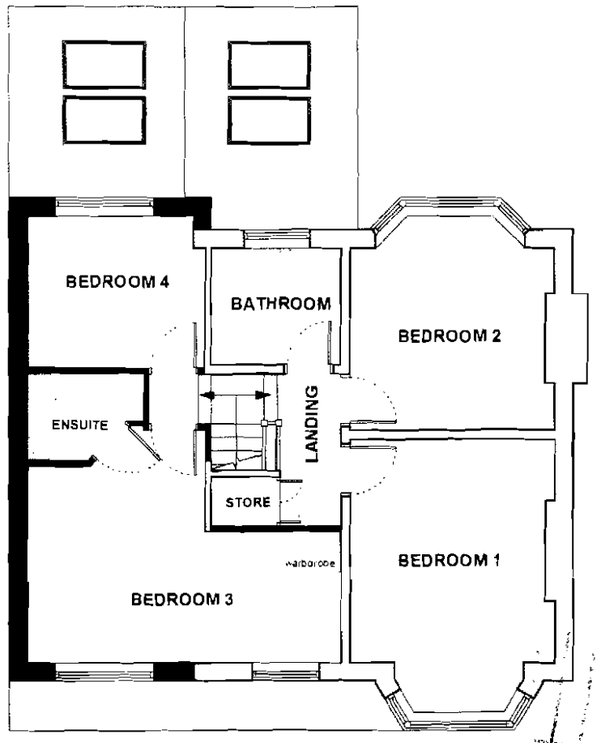

FIRST FLOOR PLAN

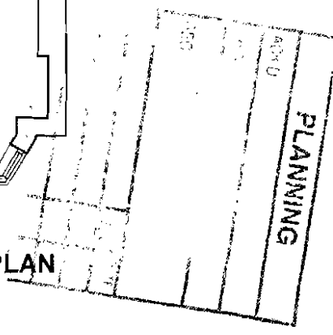

PROPOSED SITE PLAN & FLOOR PLANS

Architectural Design Solutions

18 Laburnum Avenue Hyde SK14 5AY

tel: 07720771341 e: ads_architect@btinternet.com

Client	M Christie		
Job	Proposed Extensions & Alterations 76 Springdale Gardens, Didsbury, Manchester		
Drawing	Proposed Site Plan & Floor Plans		
Scale 1:100 @ A3	Date Aug 09	Drawn PJM	
Job No 0058	Dwg No 04	Rev -	


Copyright © 2009 ADS

The concepts & information contained on this drawing are the property of ADS. Use or copying of this drawing in whole or in part without written permission of ADS constitutes an infringement of copyright


LIMITATION: *This drawing has been prepared on behalf of & for the exclusive use of ADS Client & is subject to & issued in connection with the provisions of the agreement between ADS & its Client. ADS accepts no liability or responsibility what so ever for or in respect of any use of or reliance upon this drawing by any third party*

DIMENSIONING: *Figured dimensions only to be taken from this drawing. ADS take no responsibility for any dimensions obtained by scaling from this drawing. If no dimension is shown the recipient must ascertain the dimension specifically from the Architect or by site measurement. All dimensions to be checked on site. Architects to be informed immediately of any discrepancies before work proceeds*


REV:	DESCRIPTION	DATE:

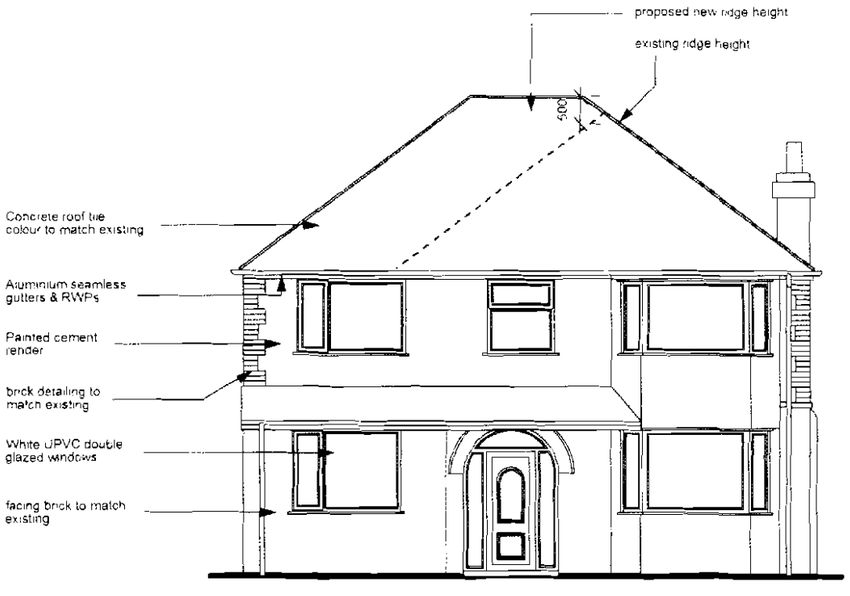


FRONT ELEVATION

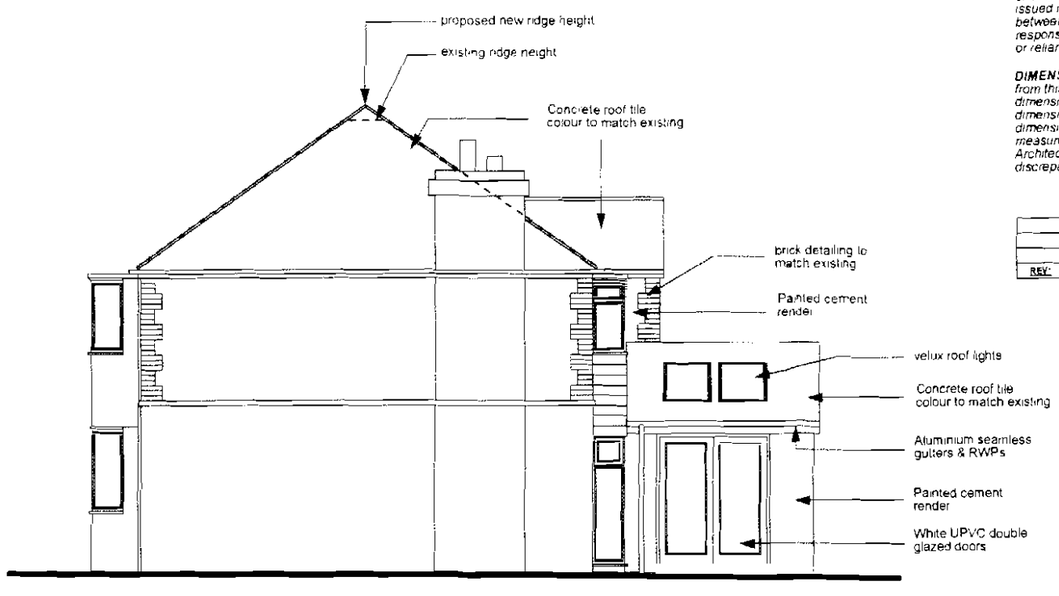

SIDE ELEVATION

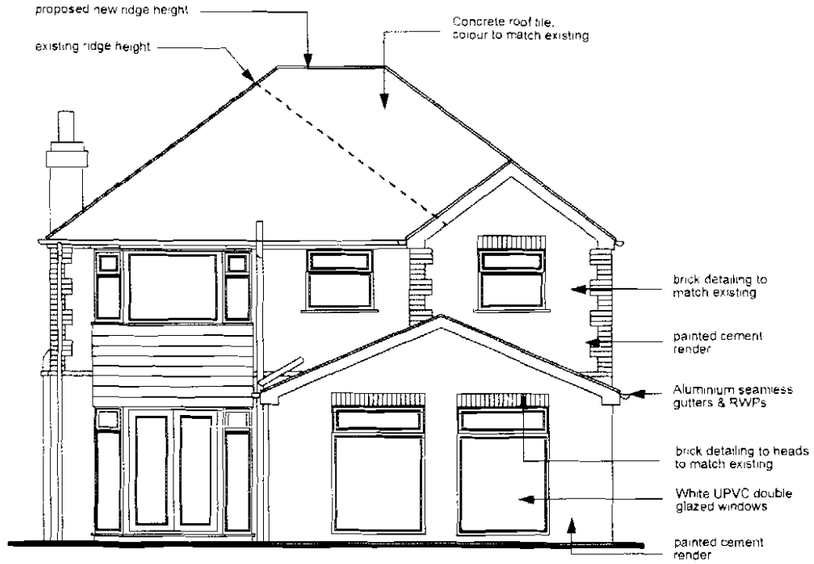

REAR ELEVATION

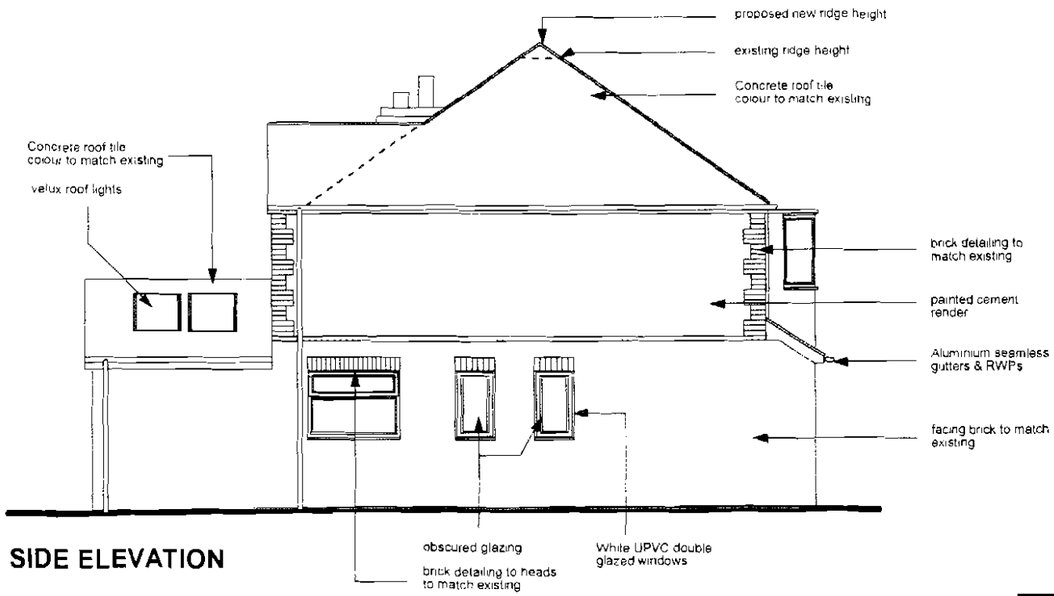

SIDE ELEVATION

PLANNING
RECEIVED
Agent

Architectural Design Solutions

18 Laburnum Avenue Hyde SK14 5AY

tel: 07720771341 e: ads_architect@btinternet.com

Client	M Christie		
Job	Proposed Extensions & Alterations 76 Springdale Gardens Didsbury Manchester		
Drawing	Proposed Elevations		
Scale 1:100 @ A3	Date Aug 09	Drawn PJM	
Job No 0058	Dwg No 05	Rev -	

PROPOSED ELEVATIONS