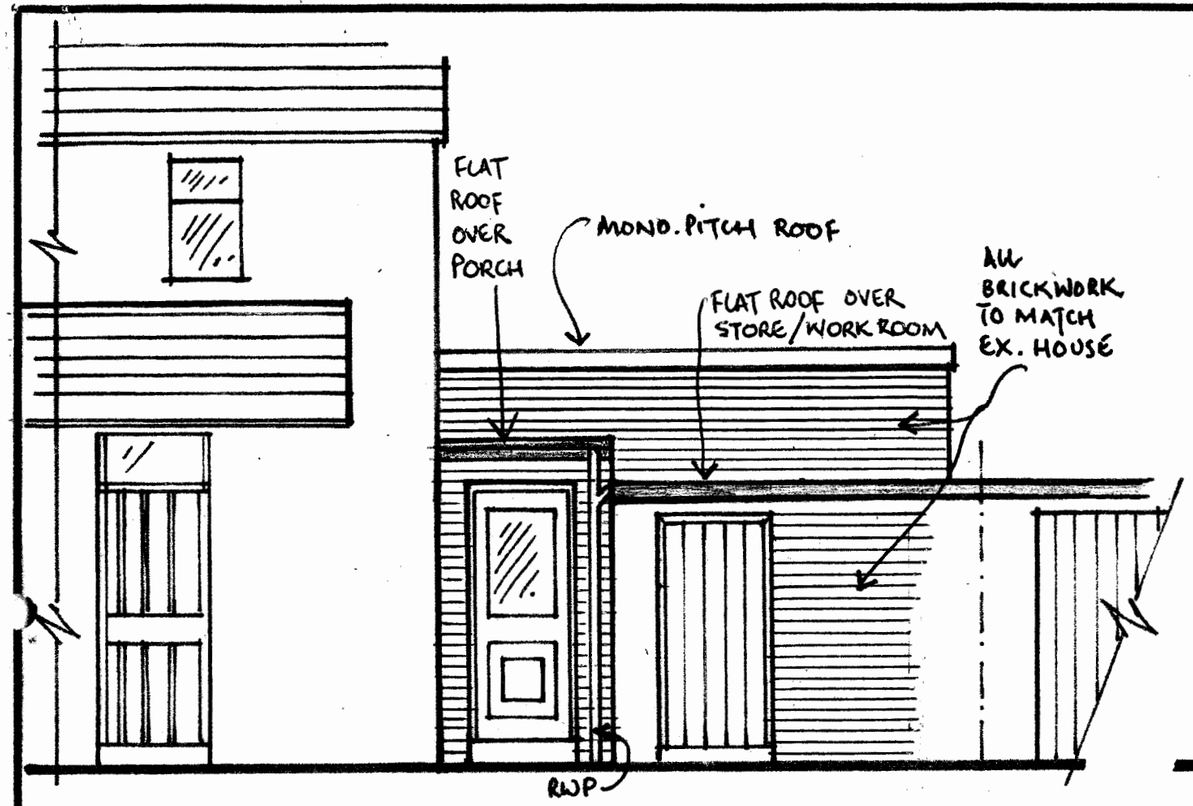

FRONT ELEVATION
~as proposed

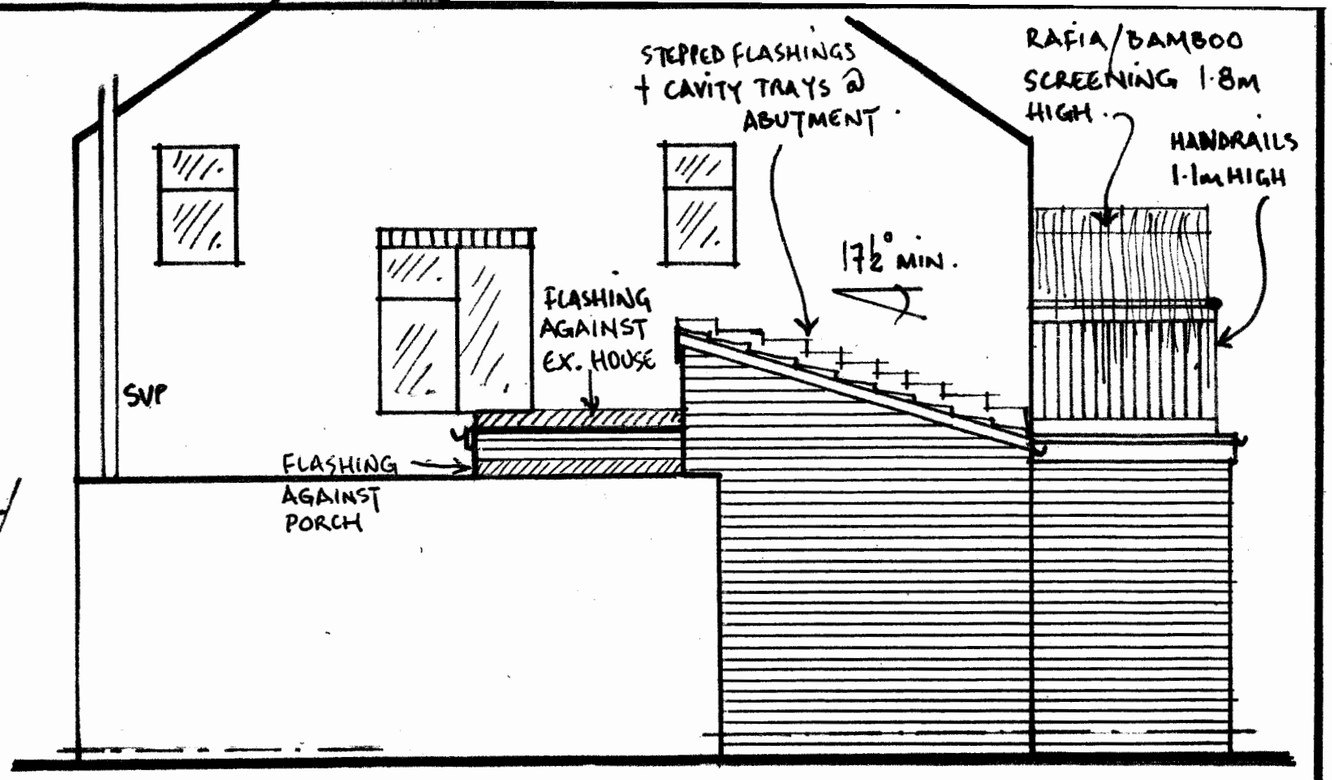

SIDE ELEVATION
~as proposed

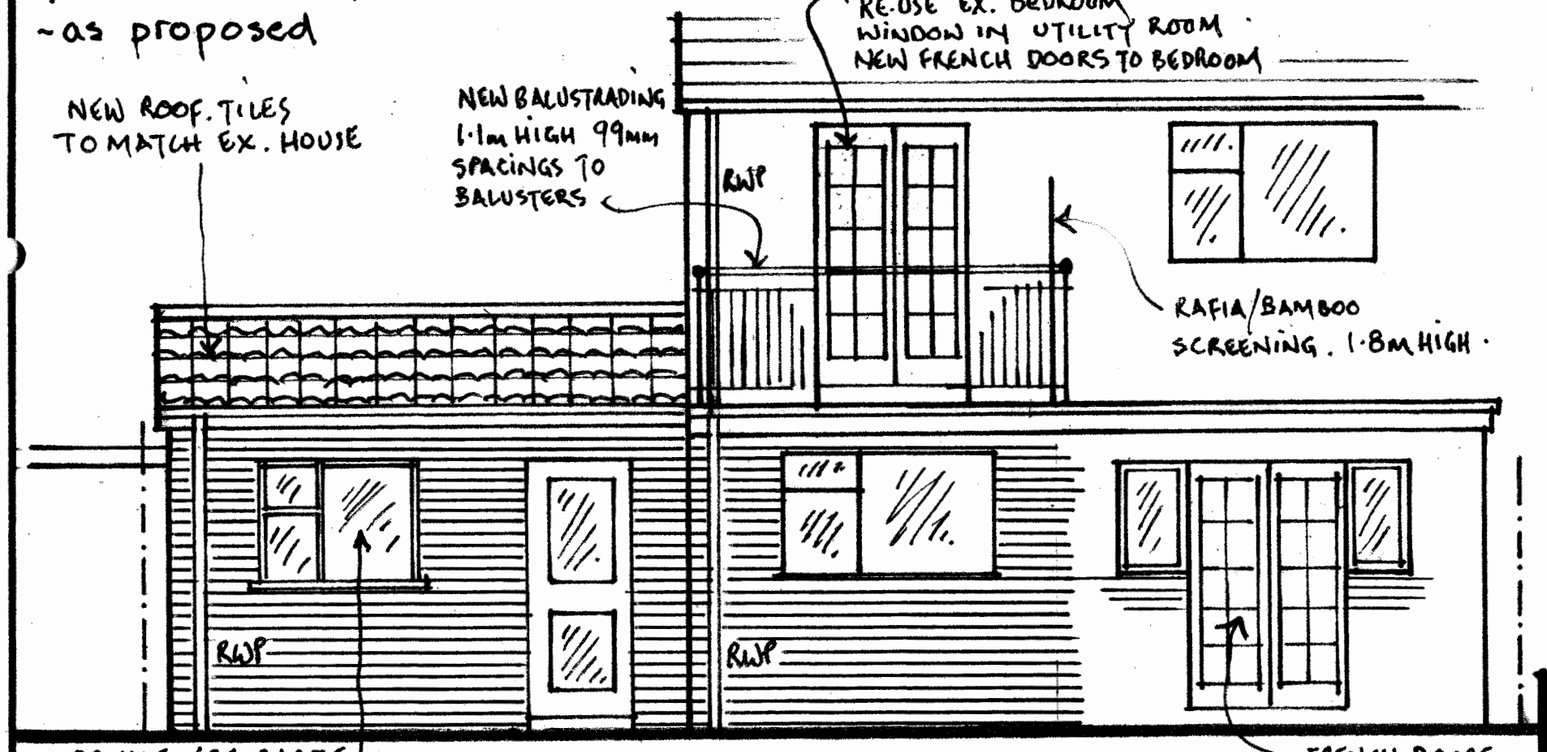

REAR ELEVATION ~ as proposed

007

Proposed Side & Rear Extension	*Elevations as proposed*
9 Ashwell Rd.	drg no. AH/TD/007
Baguley	scale 1 : 50 @ A3
M23 1AL	date Mar 2012