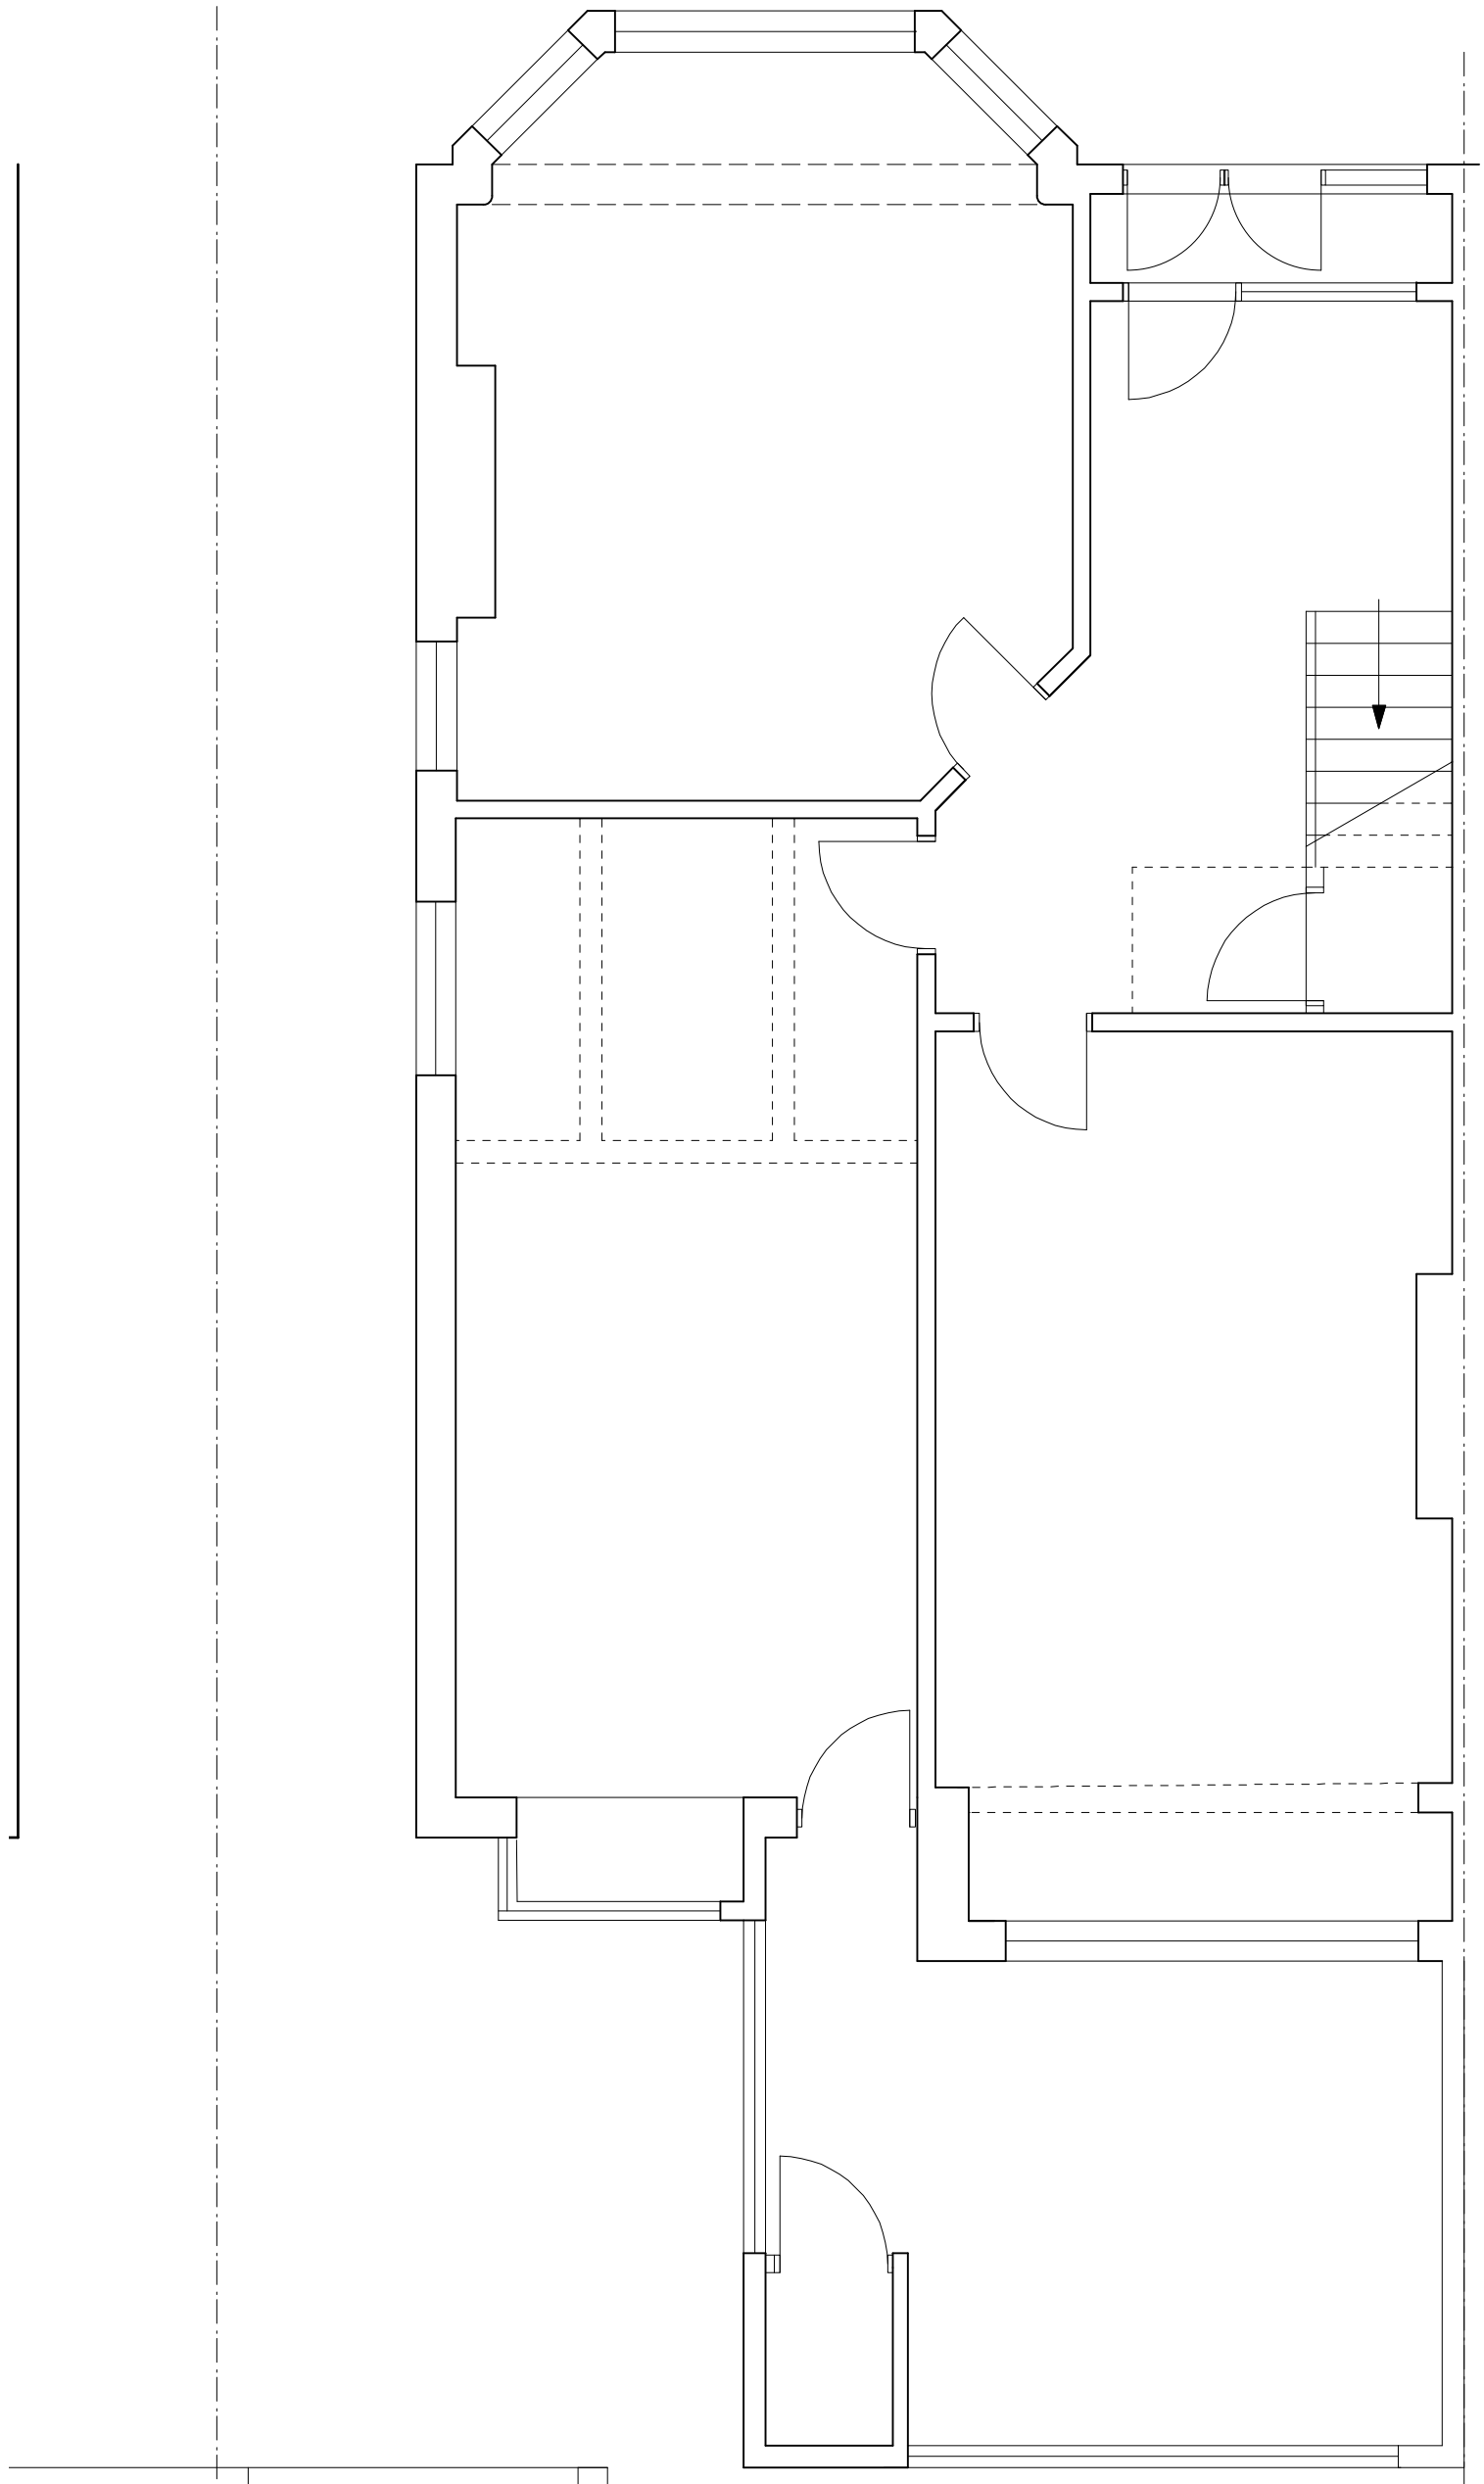

works @ 18 New Kent Road

for Mr and Mrs Usman

ground floor plan

1:50 @ A3

100/10