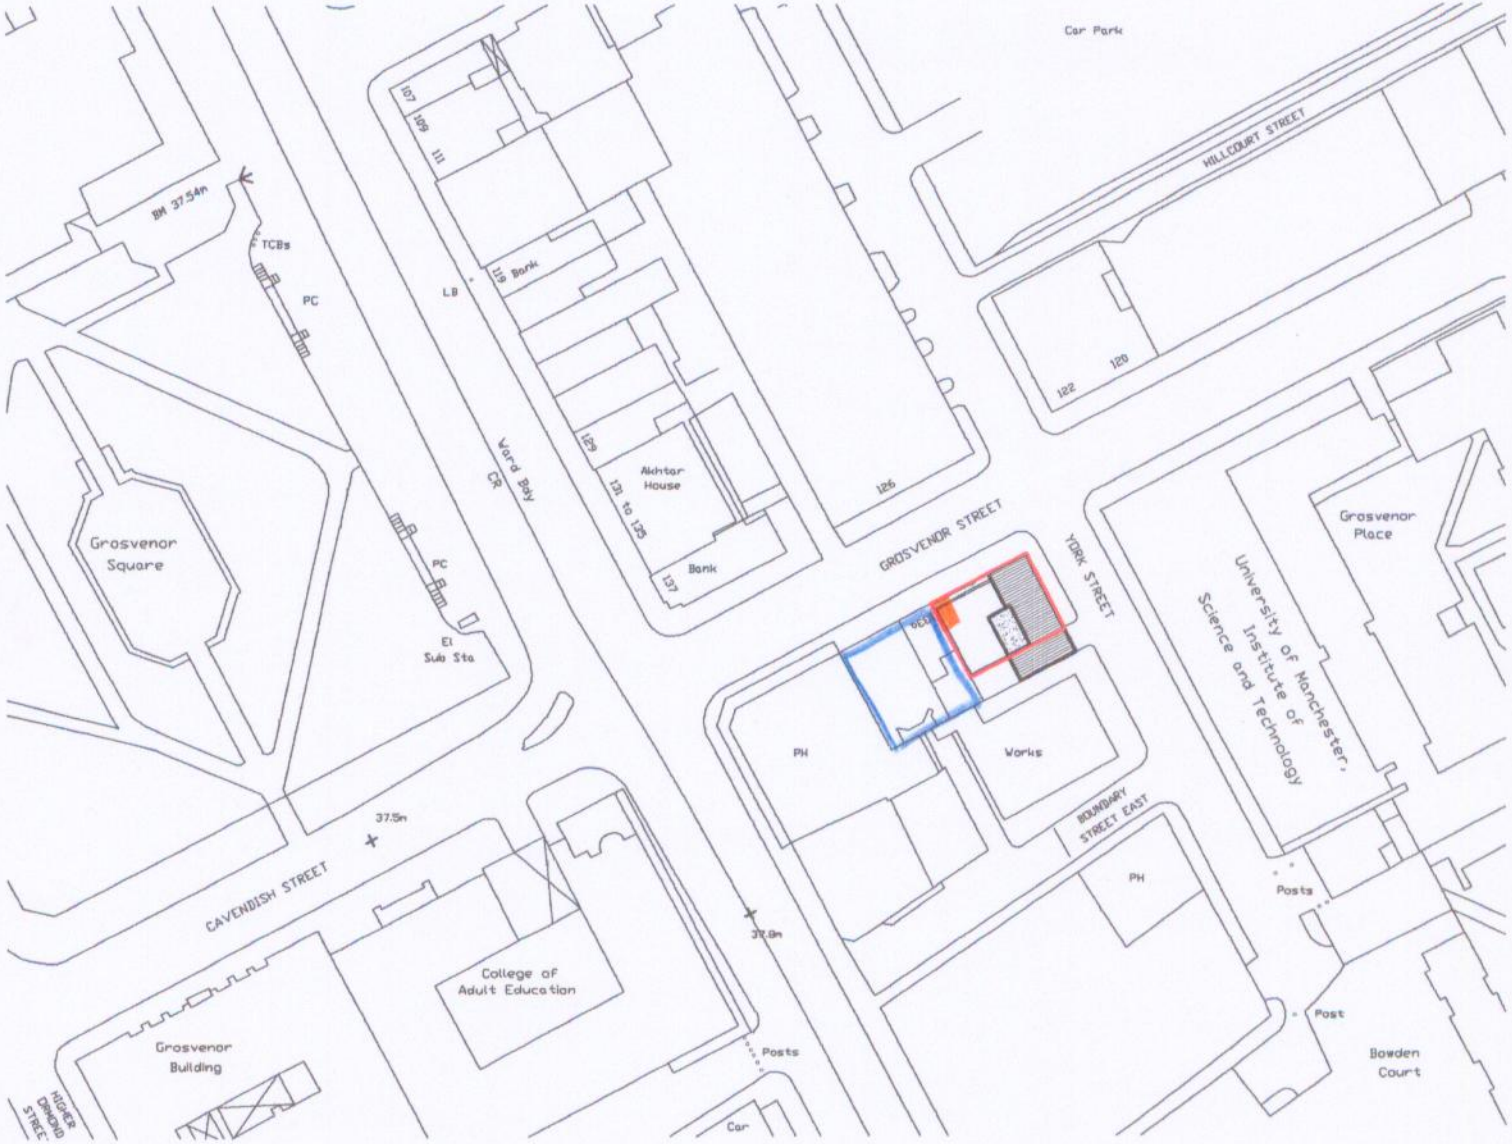

PLANNING

ACK'D

REPLIED

RECD 14 APR 2008

	INIT RECD	DATE
M		
M		
M		
FOL ACTION		

Rev	Revision note	Date	Ch

ARCHITECT

atelier TL ltd

122 Grosvenor Street, All Saints
Manchester, M1 7HL
Tel 0161 - 2737771
Fax 0161 - 2737771

PROJECT: Alteration - Grosvenor St., Manc

DRAWING TITLE: Location Plan

-

CLIENT: Index Investment

DATE: Mar 2008

ISSUE TYPE: Planning

DRAWN BY: CL

FILE INFO: C:\Atelier TL\ ...\dwg\PL-01-03

SCALE: 1:1250@A4

DRAWING NO: PL-03 REV. -