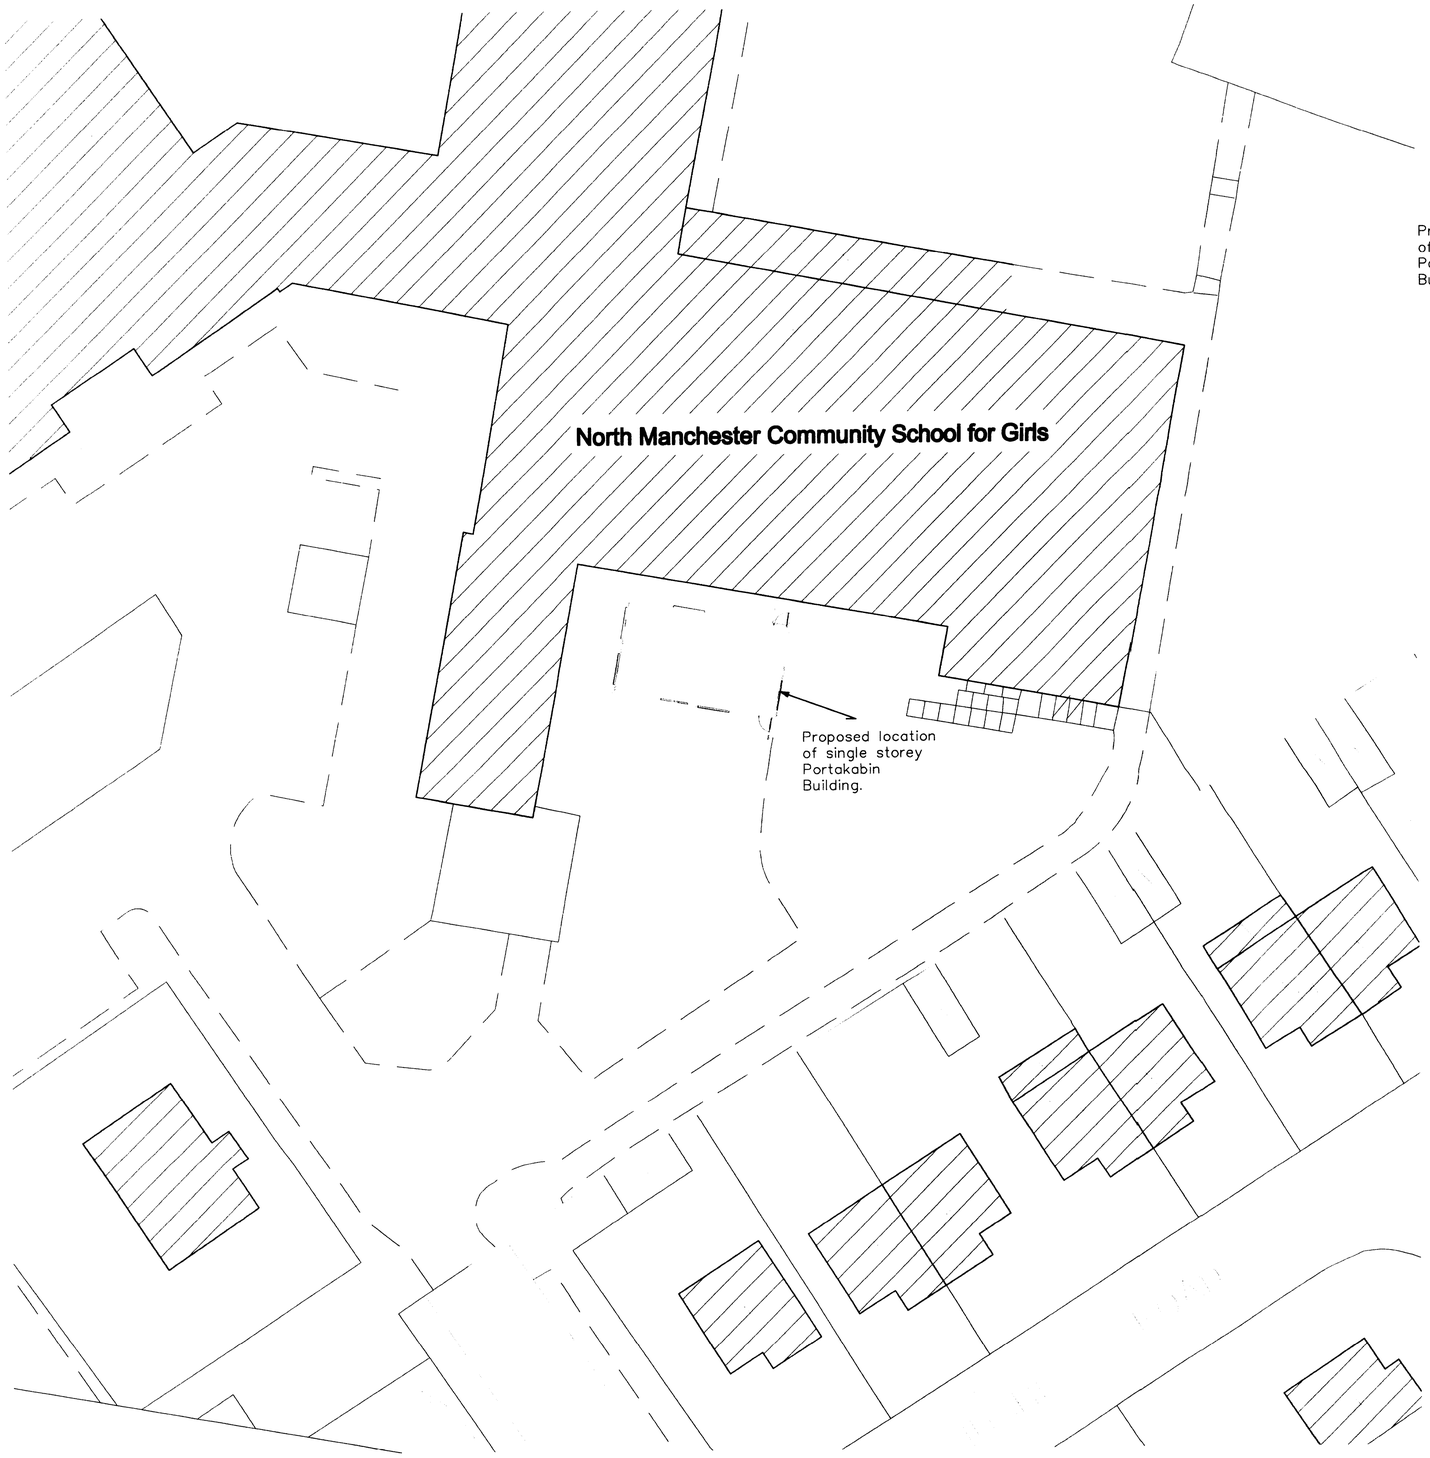

BLOCK PLAN
scale 1:200

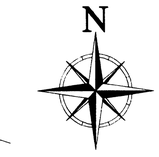

Proposed location of single storey Portakabin Building.

© Crown Copyright **2006**
Reproduction in whole or in part is prohibited without the prior permission of Ordnance Survey.

LOCATION PLAN
scale 1:1250

PLANNING
RECEIVED
- 4 JUN 2008
POST ROOM DATE

Portakabin **Total Solutions**

Proposed Temporary Classroom
North Manchester Community School for Girls
Brookside Road
Manchester, M40 9QJ.

Date: 15th May 2008

Scale : 1:200 & 1:1250

Drawing Number TS-RH 220036660