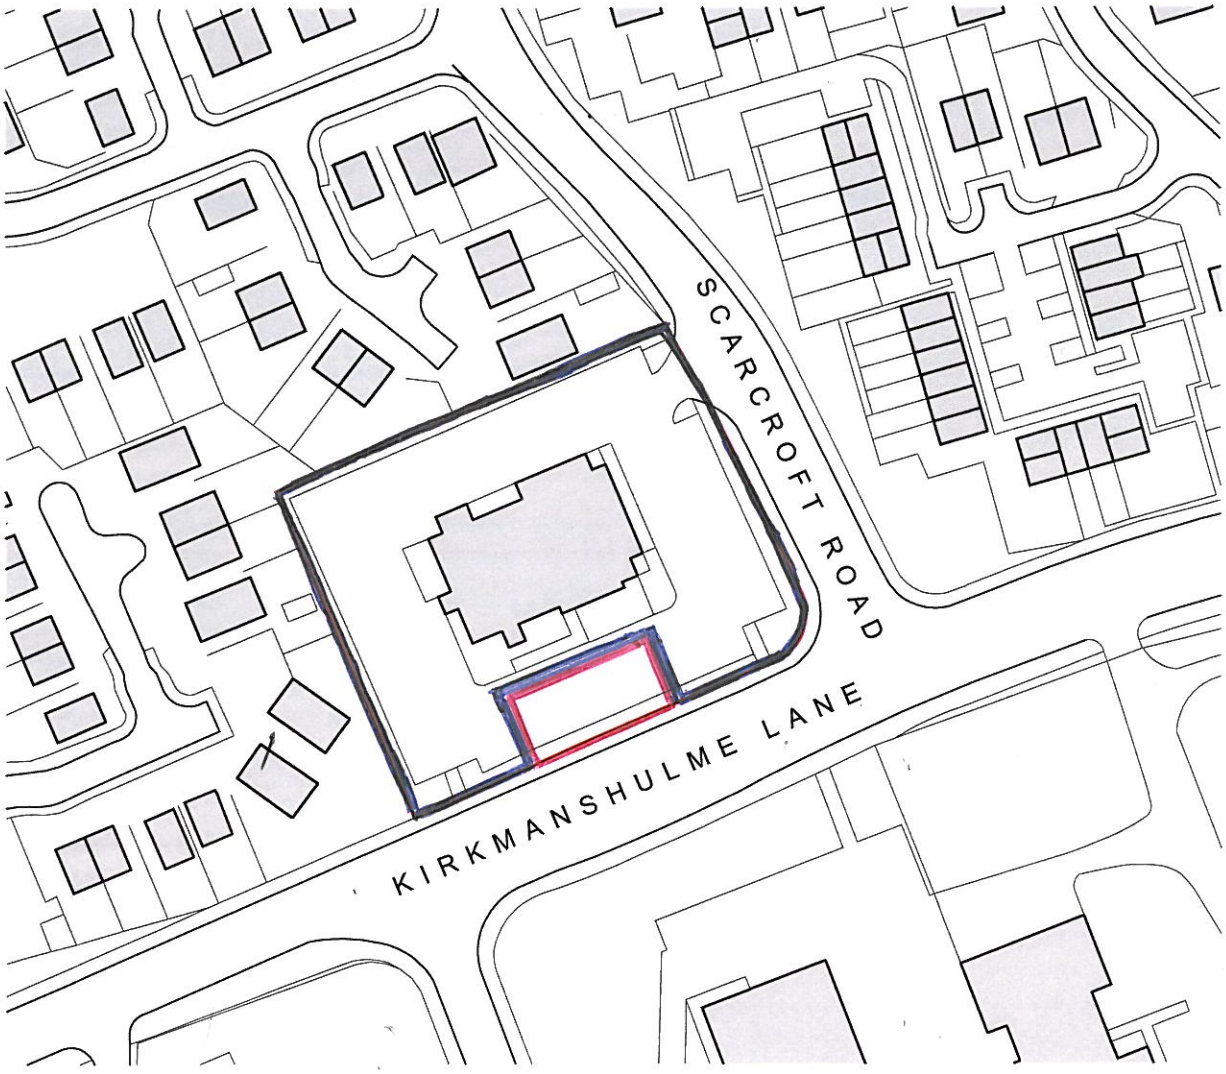


RE-PLAN OF PLOTS 19 & 20
FURTHER TO DETAILED
PLANNING APPLICATION
REF: 100823/FO/2012/N2

N

HOWARD & SEDDON PARTNERSHIP
CHARTERED ARCHITECTS
64 WASHWAY ROAD,
SALE, CHESHIRE. M33 7RE
Tel. 0161 973 8296 Fax. 0161 962 3485
Email. admin@howardandseddon.co.uk

JOB: PROP. RES. DEV. LAND AT KIRKMANSHULME LANE / SCARCROFT ROAD LONGSIGHT	DRAWN: BL WORTHY	DRAWING No.: 11,162 /SK05
	DATE: 29-05-13	
CLIENT: HARBUR CONSTRUCTION	SCALE: 1:1250@A4	AMENDMENT: