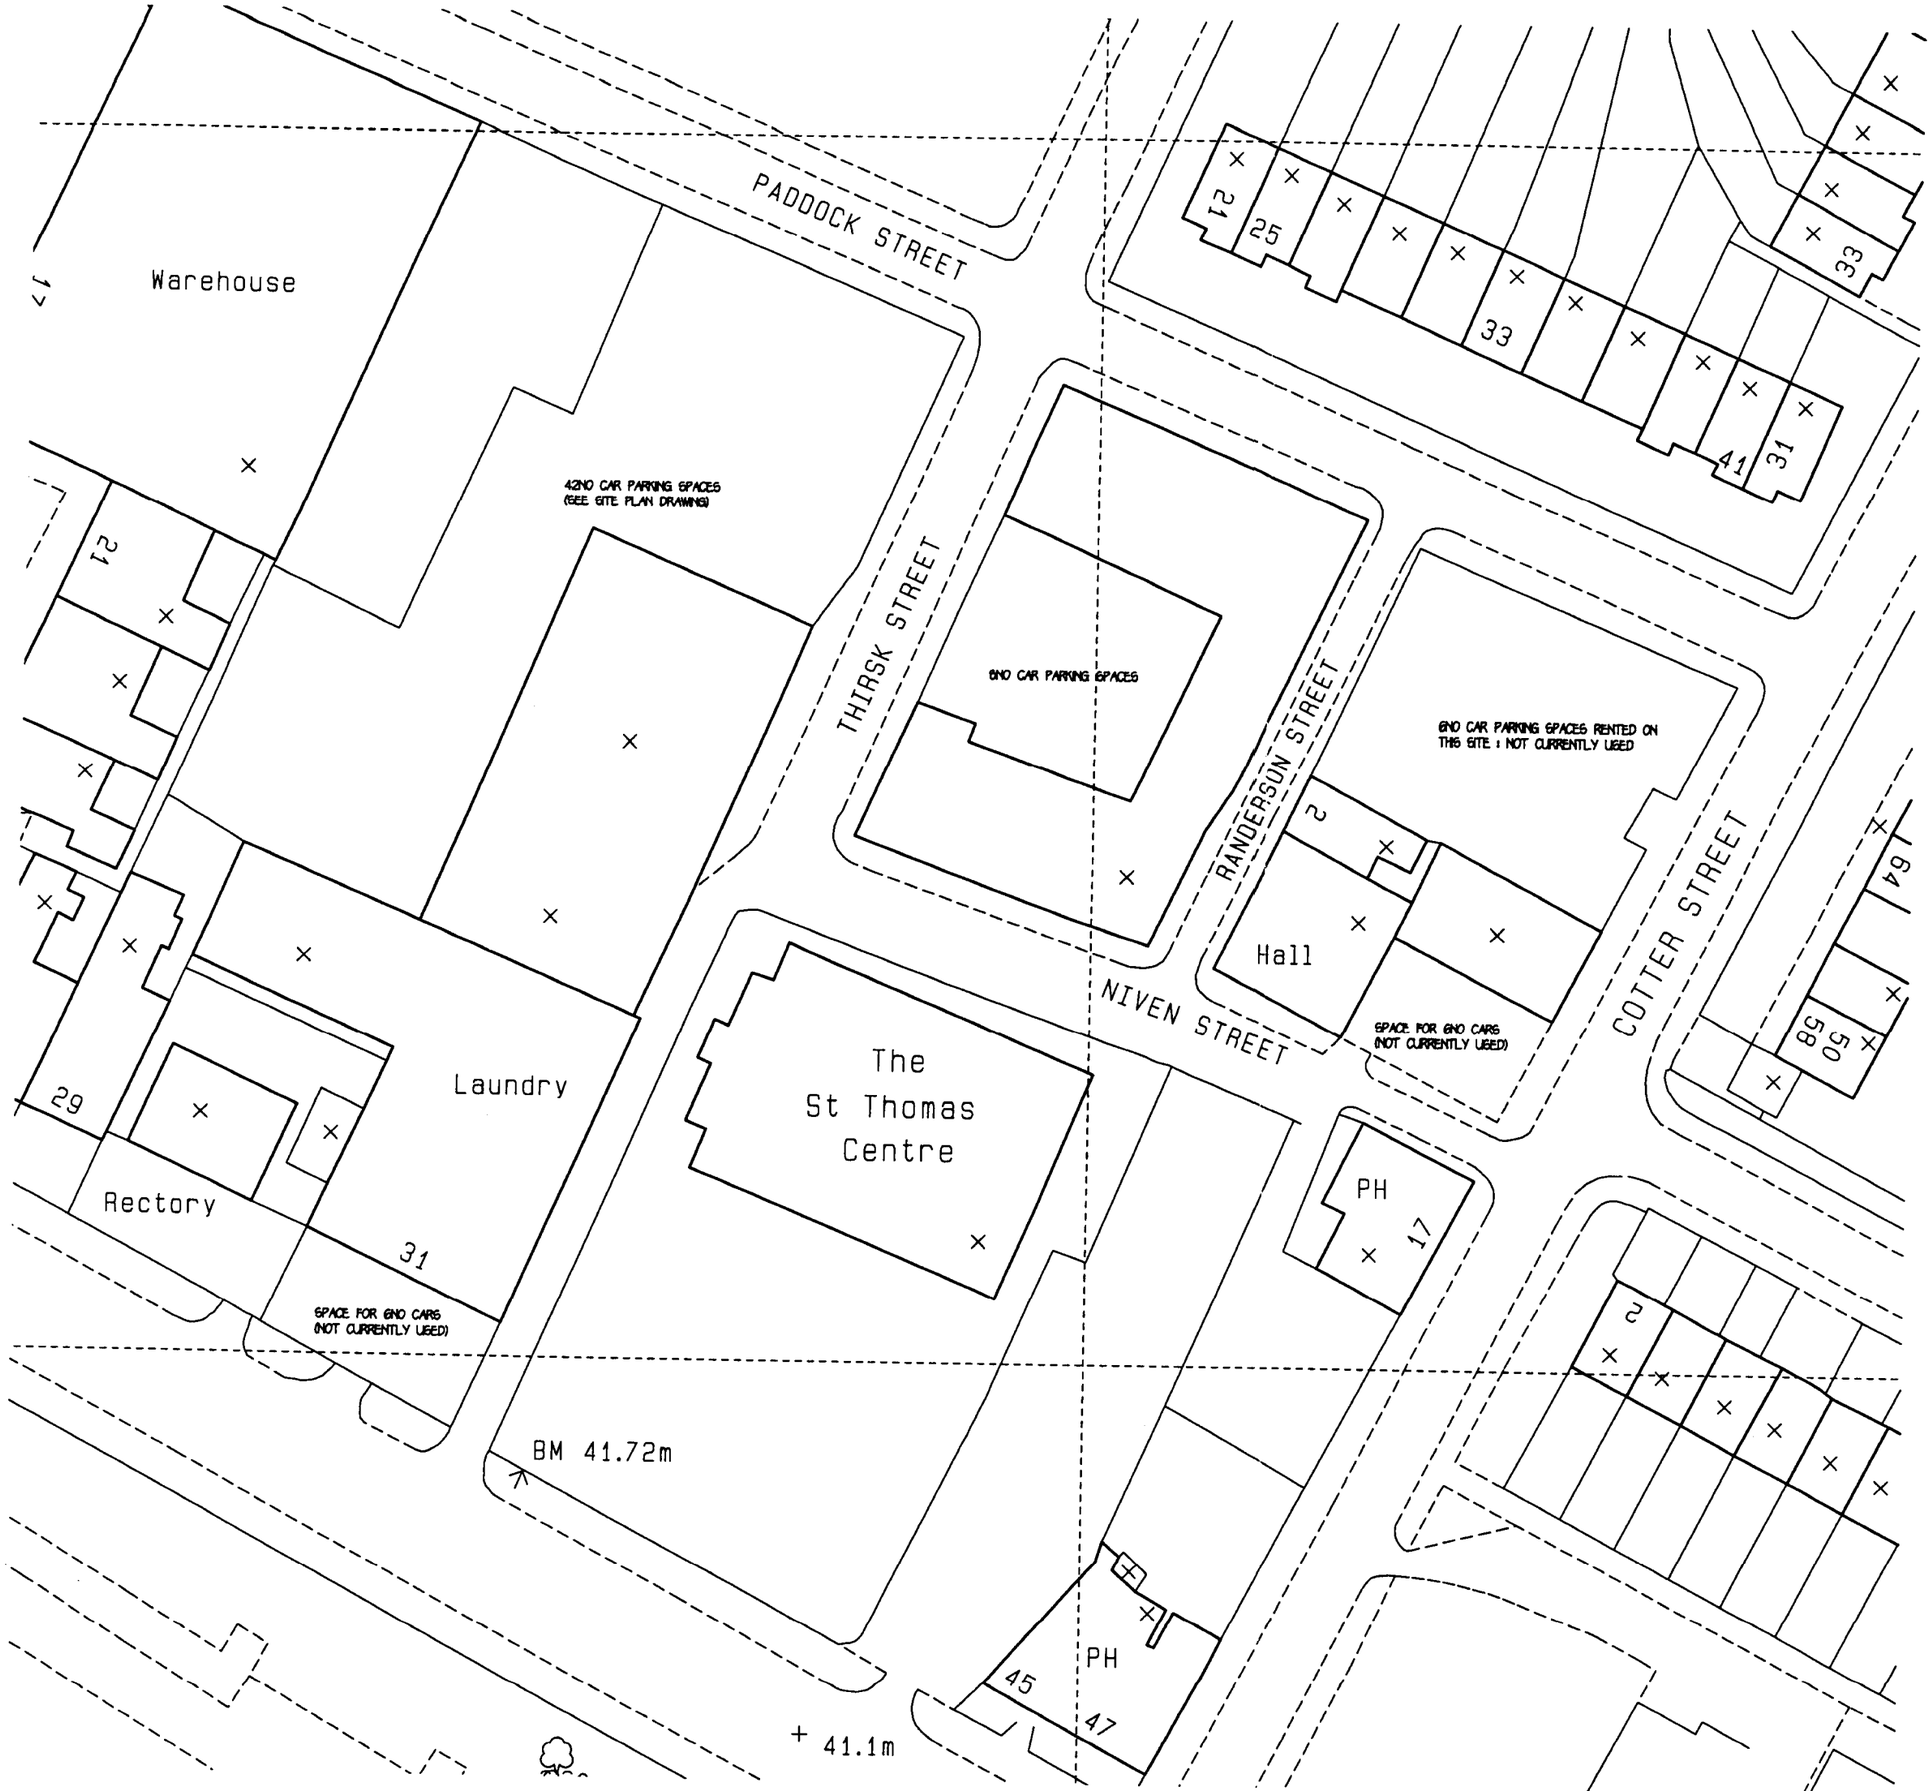

NOTES

Copyright in all documents and drawings prepared by the architect and any works executed from these documents and drawings shall, unless otherwise agreed, remain the property of the architect and must not be reproduced by, lent or disclosed to , a third party without the written consent of Good & Tillotson.

DO NOT SCALE OFF THIS DRAWING.

All dimensions to be checked on site and any discrepancies to be referred to the architect before proceeding.

ALL LEVELS TO BE CHECKED ON SITE.

All discrepancies between information shown on the drawings and the information in the specification to be referred to the architect prior to proceeding.

All component sizes and references to be checked prior to ordering of materials.

Positions of existing drain runs to be confirmed prior to proceeding and drains checked as necessary.

All relevant boundary positions to be checked prior to proceeding.

REV Revision INL DATE

GOOD + TILLOTSON
CHARTERED ARCHITECTS
2 The Studios Chorley Old Road. Bolton. BL1 4JU
TEL: 01204 497700 FAX: 01204 497776

PROPOSED ALTERATIONS / EXTENSION TO PREMISES AT THIRSK ST. ARDWICK, FOR PHOTOLINK CREATIVE GROUP

DRAWING SHOWING LOCATION OF CAR PARKING AREAS AVAILABLE FOR CLIENTS PREMISES

DATE : 12.06.08

SCALE : 1 : 500 AT A3

DRAWN : P.J.S.

CHECKED :

0792 : 08

REVISION :