
Co-location Project - Art Sculpture - Location Plan Sketch Proposals


Planit-ie , PL1103-02.SK.001 - revA


10.04.2013

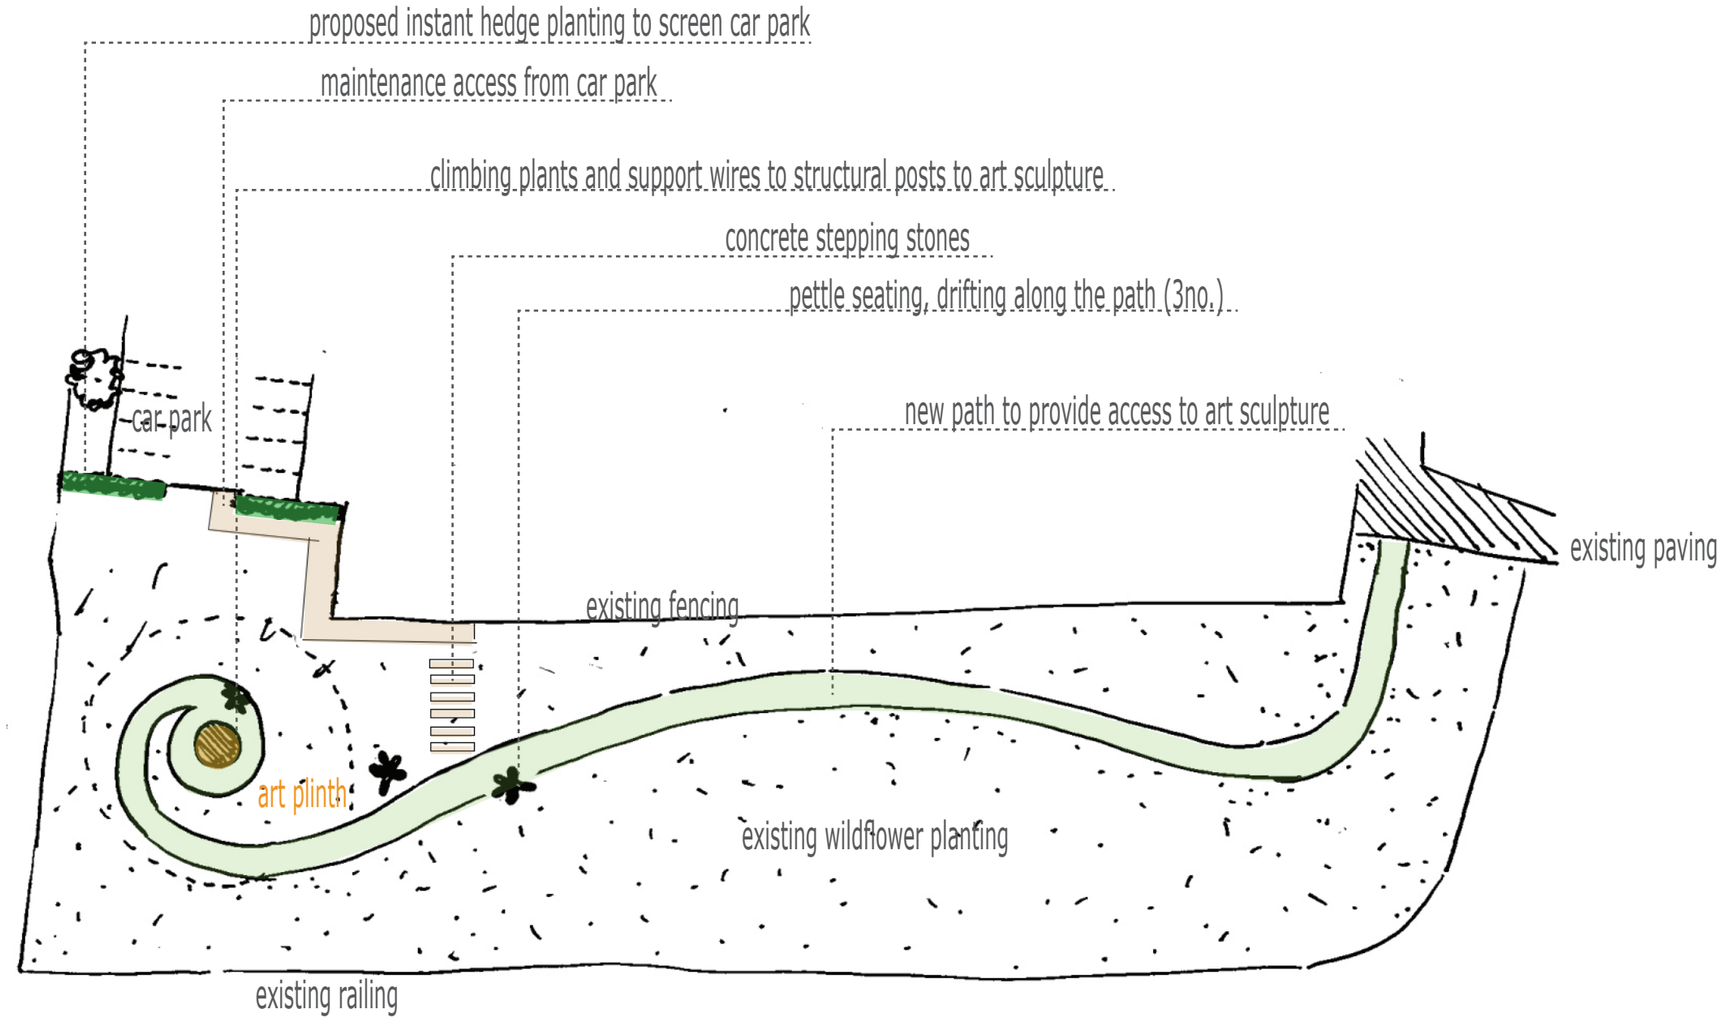

climbing plants to art sculpture



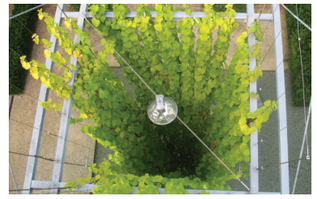

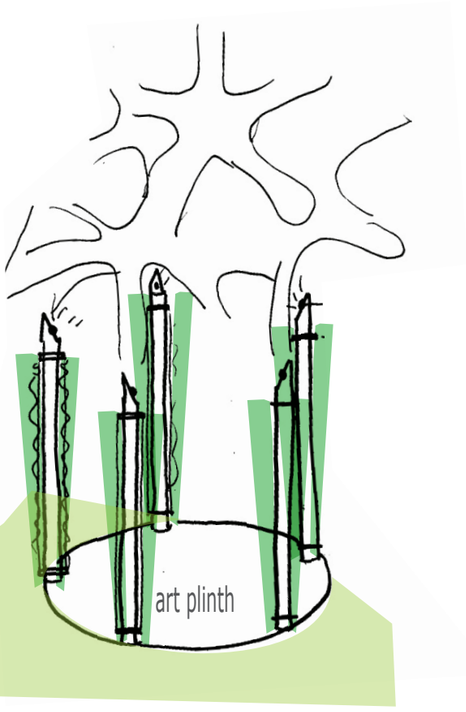

bark mulch material for access path:



block paving to maintenance access

