CONTRACT TO ENSURE THE FOLLOWING

Visit site prior to submitting tender, Include all works necessary to clear site prior to commencing works described on building sheets . Contractor to clearly identify items of work not included in tender figure necessary to achieve completion of the works. Contractor to identify any descrepancy between the drawings & works and obtain client approval prior to proceeding. Site to be kept tidy aat all times, no refuse burned on site & normal hours of working observed.

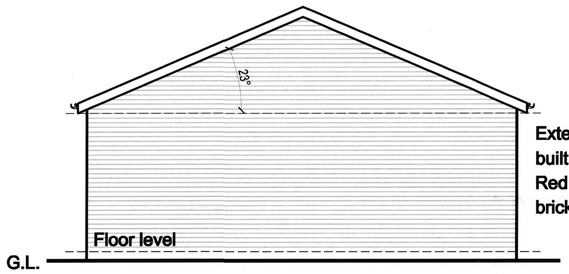

External leaf to be built in Class B Red engineering bricks.

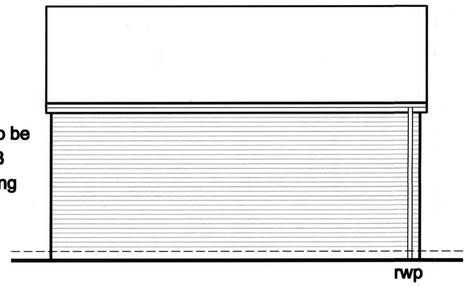

Proposed Rear Elevation
East
Scale 1:50

Proposed Side Elevation
South
Scale 1:50

Dark grey interlocking concrete roof tiles.

External grade solid timber door.

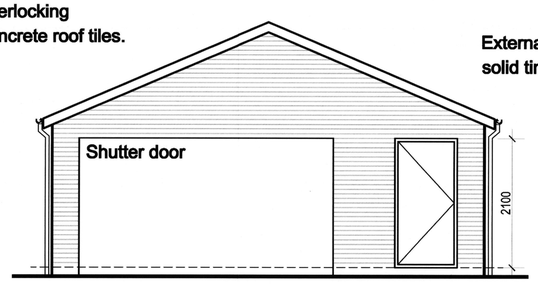

Proposed Front Elevation
West
Scale 1:50

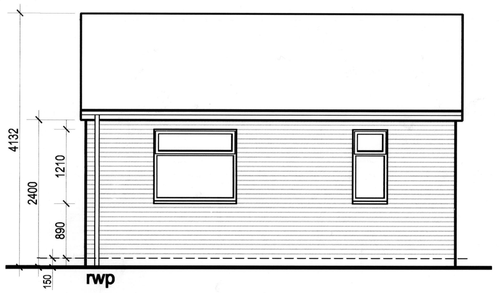

Proposed Side Elevation
North
Scale 1:50

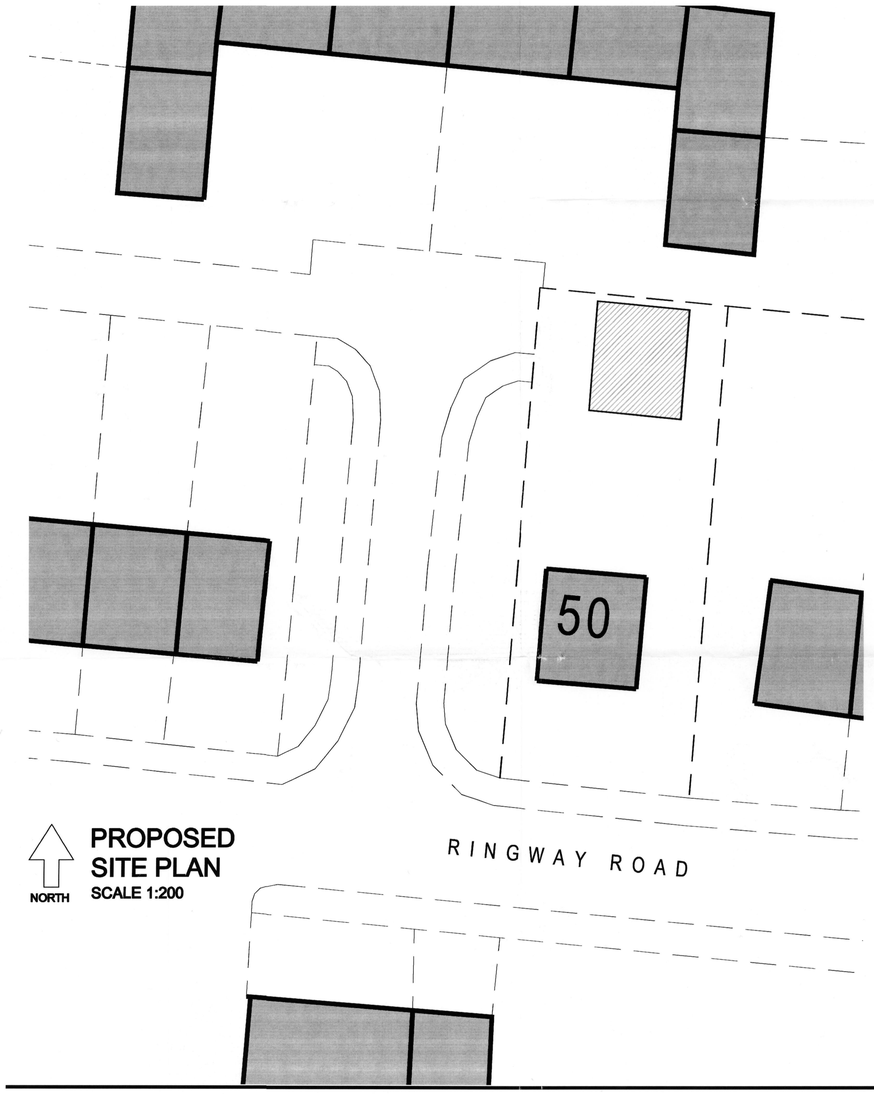

PROPOSED SITE PLAN
SCALE 1:200

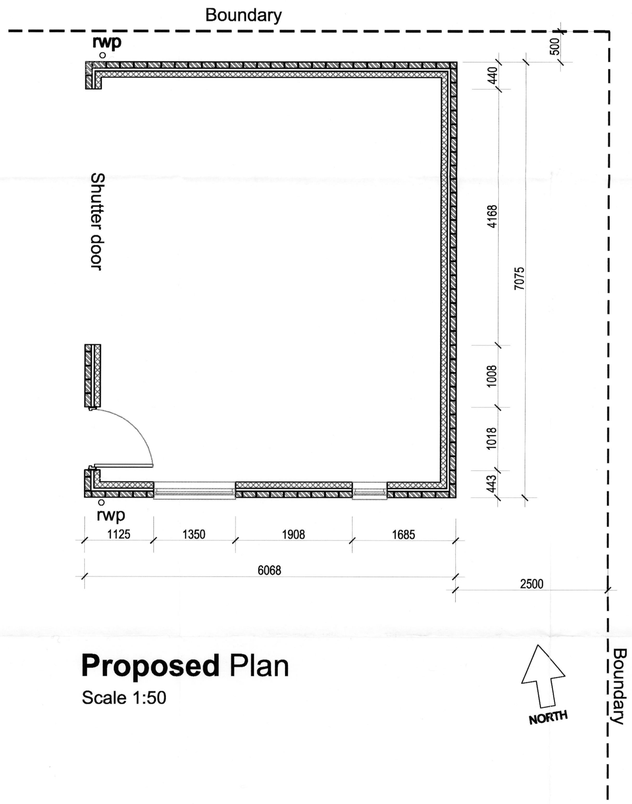

Proposed Plan
Scale 1:50

AMENDED

THESE PLANS ARE TO READ IN CONJUCTION WITH APPROVED PLANNING APPLICATION
092858/FH/2010/S2

Planning
APPROVAL ONLY

REV	DESCRIPTION	DATE

SEA DESIGNS LTD
07 GRANVILLE ROAD
CHEADLE HULME
CHESHIRE
SK8 5QL TEL: 0800 075 3445
www.sea-designs.co.uk
E-mail: Contact@sea-designs.co.uk

location	50 RINGWAY ROAD MANCHESTER M22 5NF
title	DETACHED DOUBLE GARAGE BUILDING
scale	SEE DWG
ref	C.SHERRY
date	11.11.10
drawing no.	2008-RESI-22 A1 B01

RECD 17 JAN 2011