NOTE

This drawing is to read in conjunction with all other Architects drawings and all Structural Engineers drawings details and calculations.

It is the contractors responsibility to check all dimensions prior to fabrication or construction, any discrepancies to be reported to the Architect.

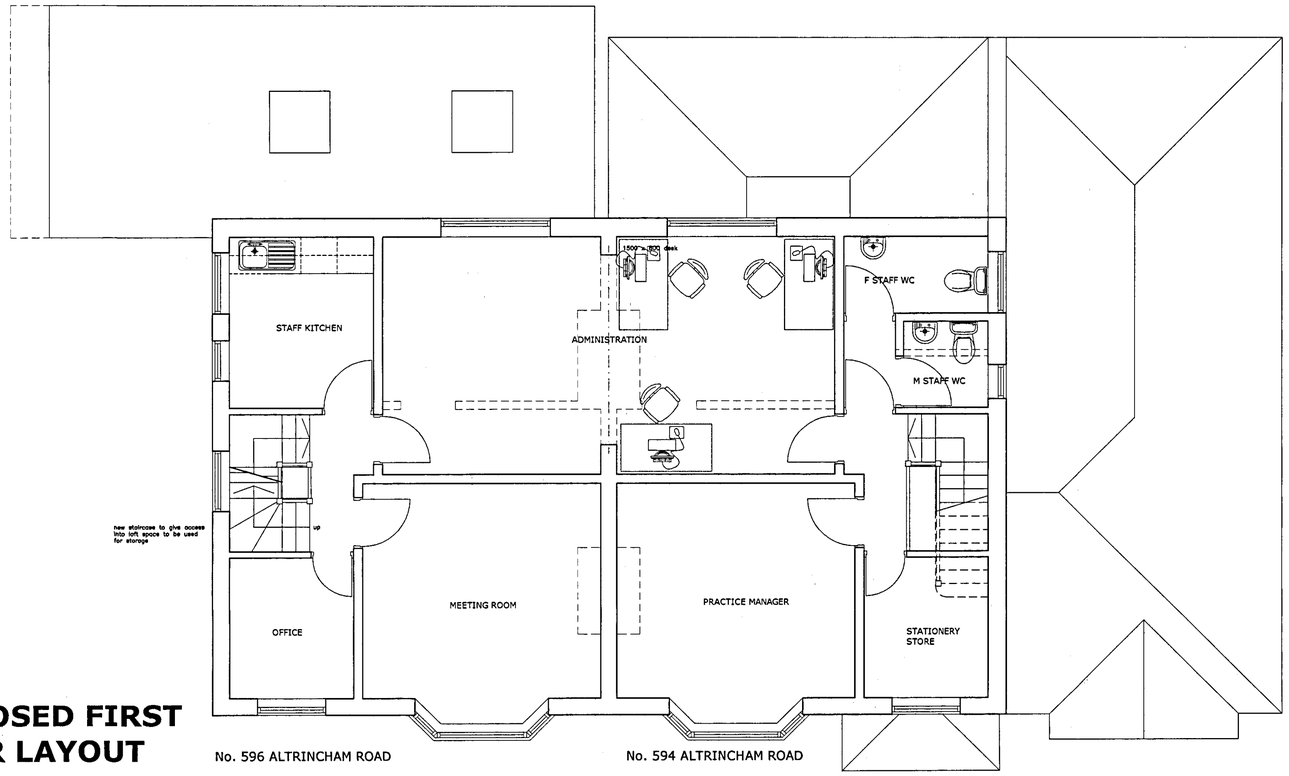

PROPOSED FIRST FLOOR LAYOUT

No. 596 ALTRINCHAM ROAD

No. 594 ALTRINCHAM ROAD

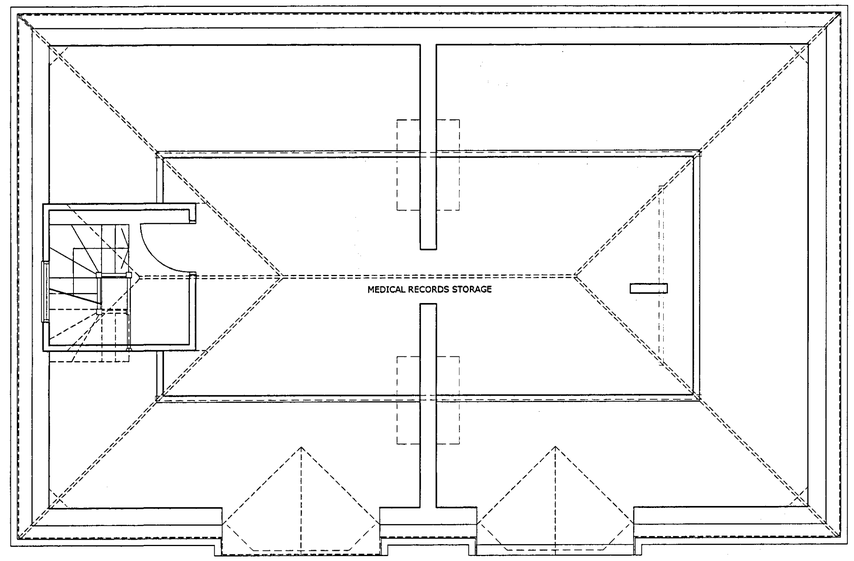

PROPOSED LOFT LAYOUT

No. 596 ALTRINCHAM ROAD

No. 594 ALTRINCHAM ROAD

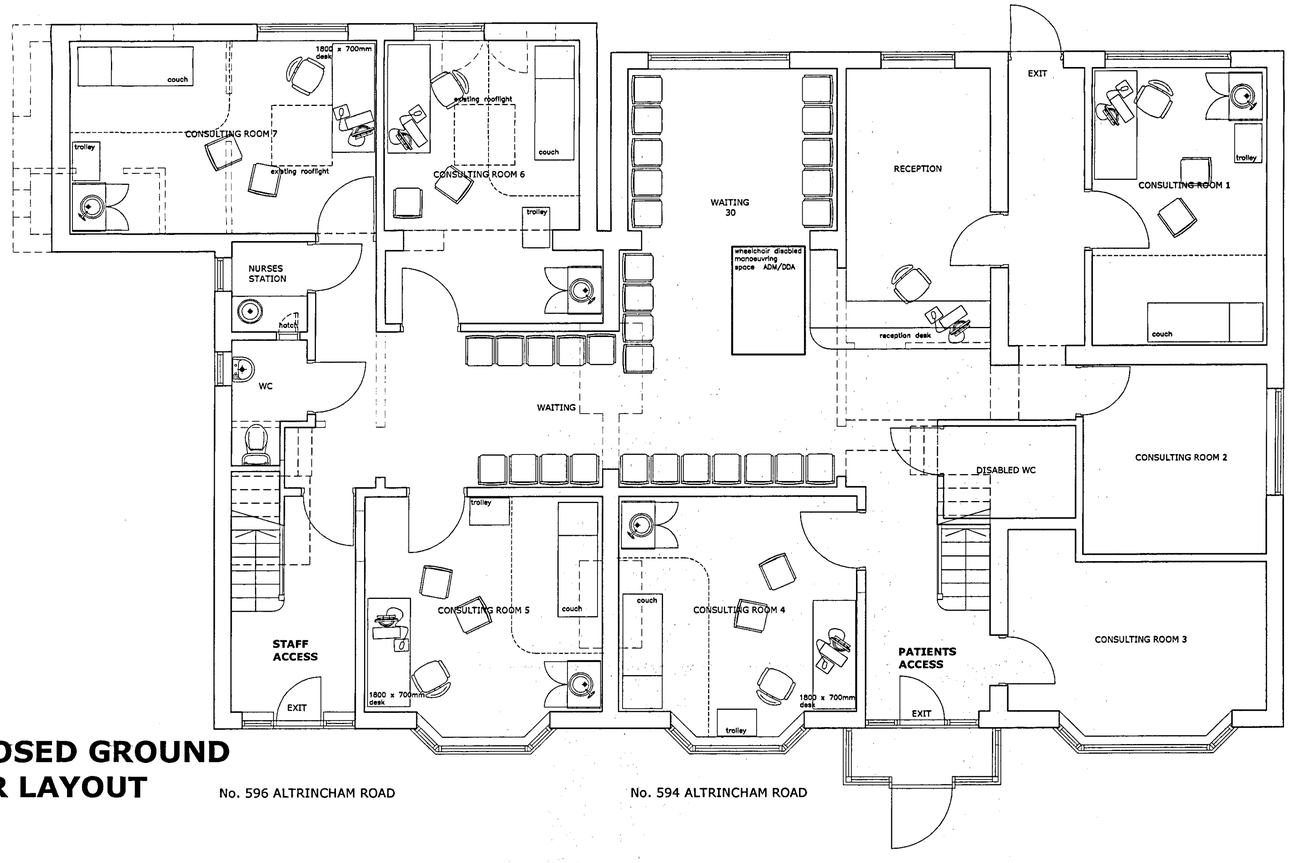

PROPOSED GROUND FLOOR LAYOUT

No. 596 ALTRINCHAM ROAD

No. 594 ALTRINCHAM ROAD

PLANNING AND BUILDING CONTROL
15 MAR 2012

1 0 1 2 3 4 5
meters

REV B: added first floor plan 01.03.12ajt
REV A: altered wc, desks 16.01.12ajt

TYLER & COMPANY ARCHITECTS

Craycombe House, 73A Bold Street, Altrincham
Cheshire, WA14 2ES

Telephone: (0161) 929 0810
Facsimile: (0161) 929 0810
E-mail: toby@tylerarchitects.eclipse.co.uk

© Copyright do not scale of this drawing

Project
PROPOSED ALTERATIONS
BROOKLANDS MEDICAL PRACTICE
BROOKLANDS

Drawing
PROPOSED GROUND & FIRST FLOOR PLANS

Date 30.12.11	Drawn By ajt	Scale 1 : 50 @ A1
Drawing Status	Drawing No.	Rev No.
	992-01	B