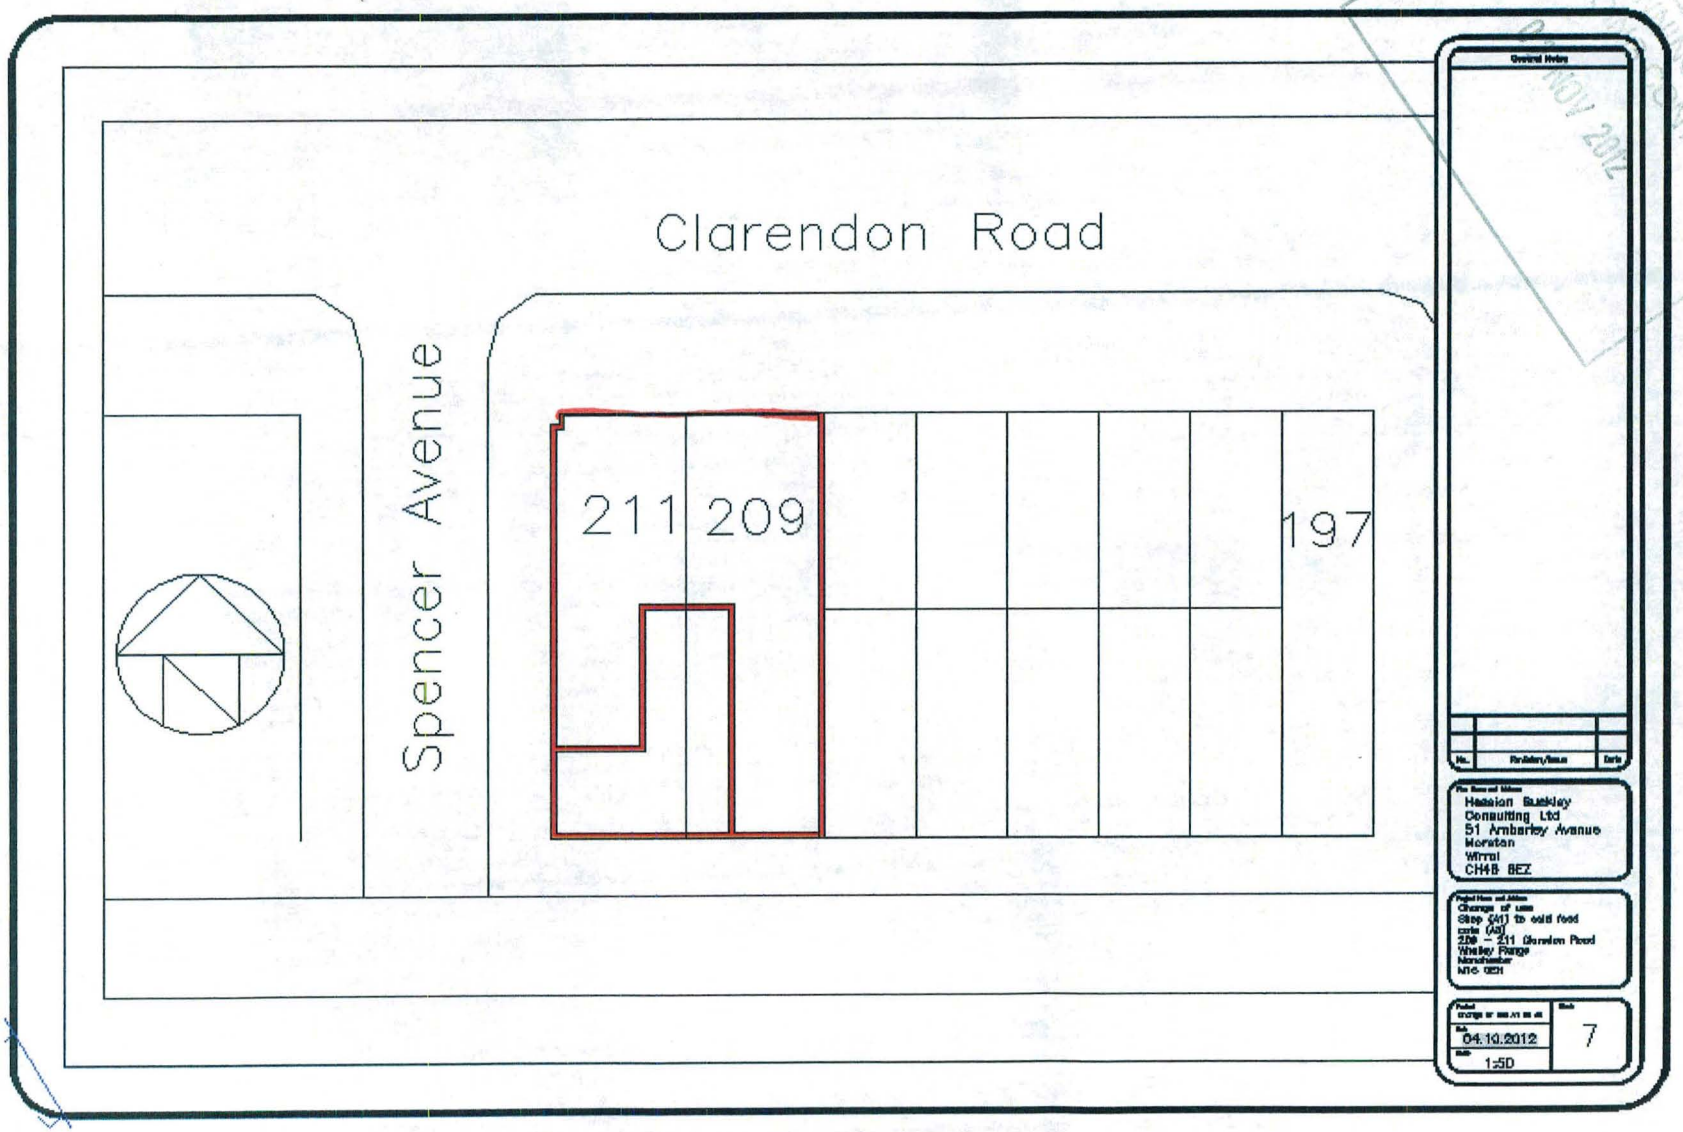

Clarendon Road
Spencer Avenue
211
209
197
PLANNING AND BUILDING CONTROL
0 NOV 2012
Hesketh Ruskley Consulting Ltd
51 Ambarley Avenue
Moreton
Wirral
CH46 8EZ
Change of use
Shop (A1) to cold food
carte (A3)
209 - 211 Clarendon Road
Whalley Range
Manchester
M16 8EH
04.10.2012
1:50
7