0 5m 10m 20m
Scale Bar

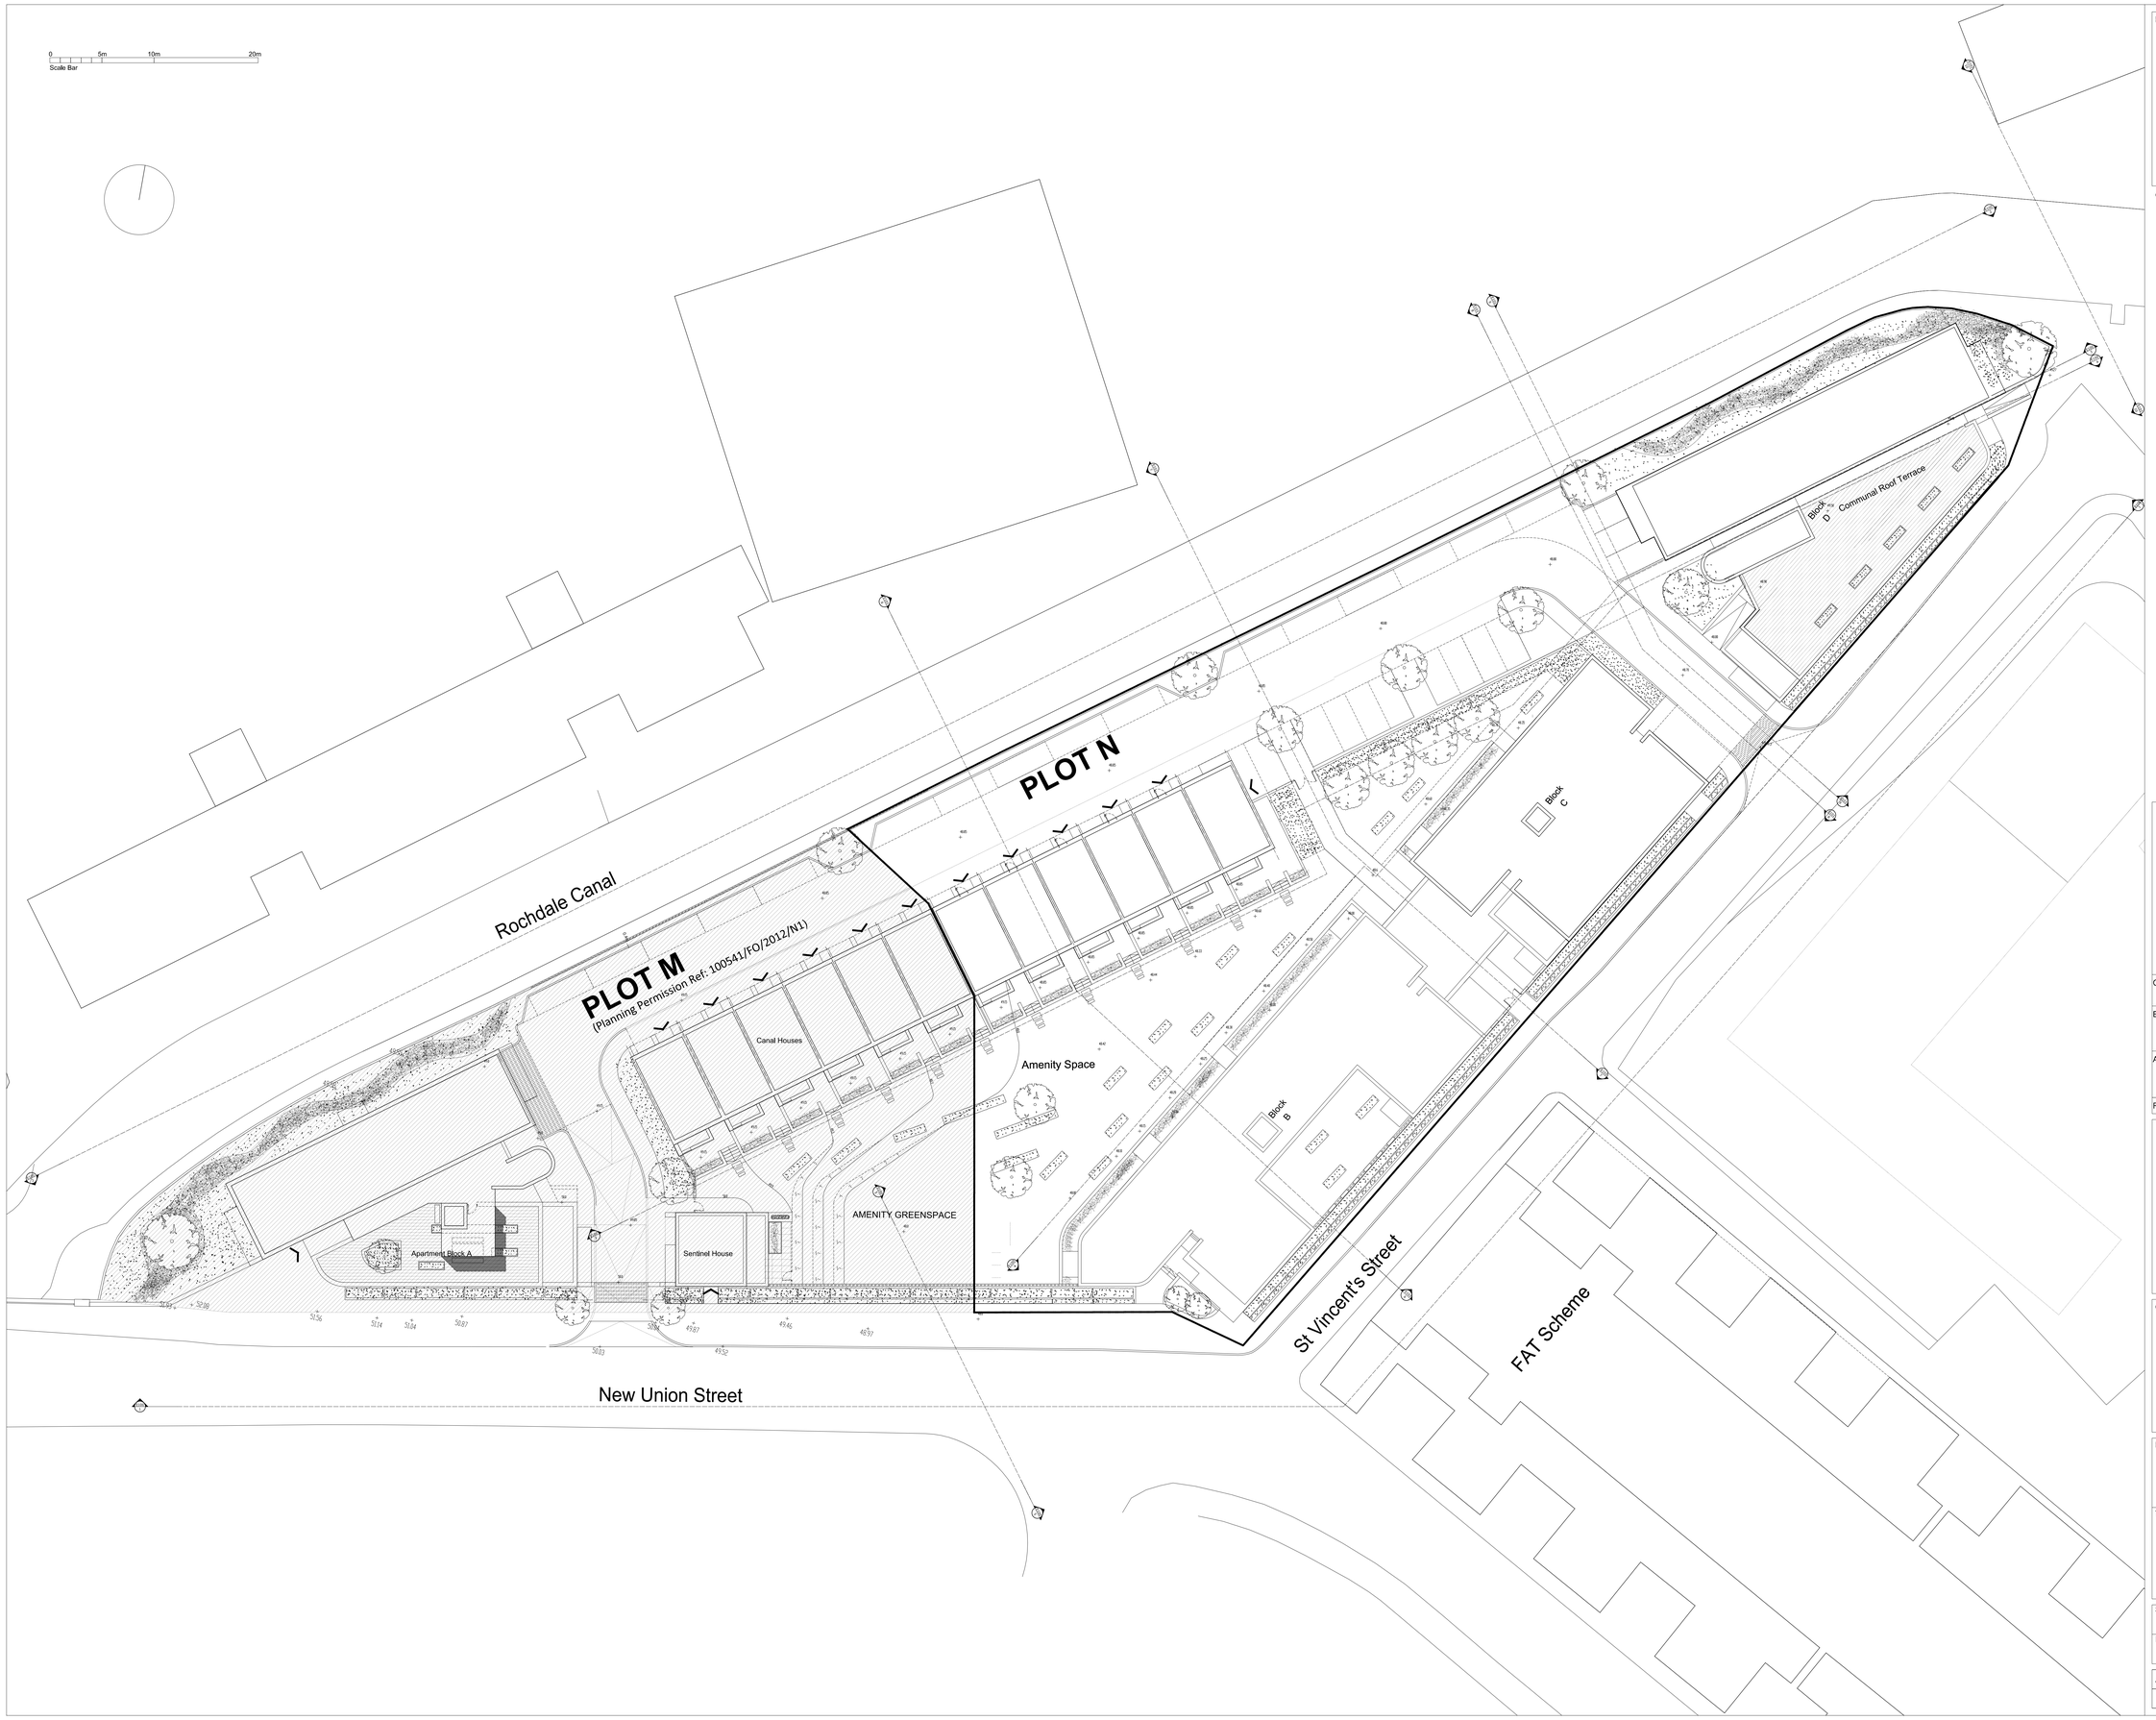

Key:

GENERAL NOTES:

For Site Layout Plans, refer to drawings:
1231-PL-001-001 to 1231-PL-101-009
For Internal Layout Plan GAs, refer to drawings:
1231-PL-101-10 to 1231-PL-101-14
For Elevations and Sections, refer to drawings:
1231-PL-102-100 (elevs/sections 1 to 5)
1231-PL-102-101 (elevs/sections 6 to 10)
For Site Location Plan, refer to drawing:
1231-PL-106-01

Rev	Date	Description	By	Chk	App
C	28.03.13	Issued for planning	TM/GB	TM	DP
B	25.03.13	Site layout adjusted following client comments	TM/GB	TM	DP
A	21.03.13	Site layout updated to address planner concerns re scale and overlooking.	TM/GB	TM	DP

Metropolitan Workshop LLP
14-16 Cowcross Steet, London EC1M 6DG
Tel. 00 44 (0) 20 7566 0450
www.metwork.co.uk

Client:
McCaul Developments

Project:
NEW ISLINGTON - PLOT N

Title:
SITE PLAN - Roof

Scale: 1:200 @ A0
Date: 15.03.13
Issue Status: **For Planning**

Job No.	Status	Package	Drawing No.	Revision
1231	Planning	101	010	C