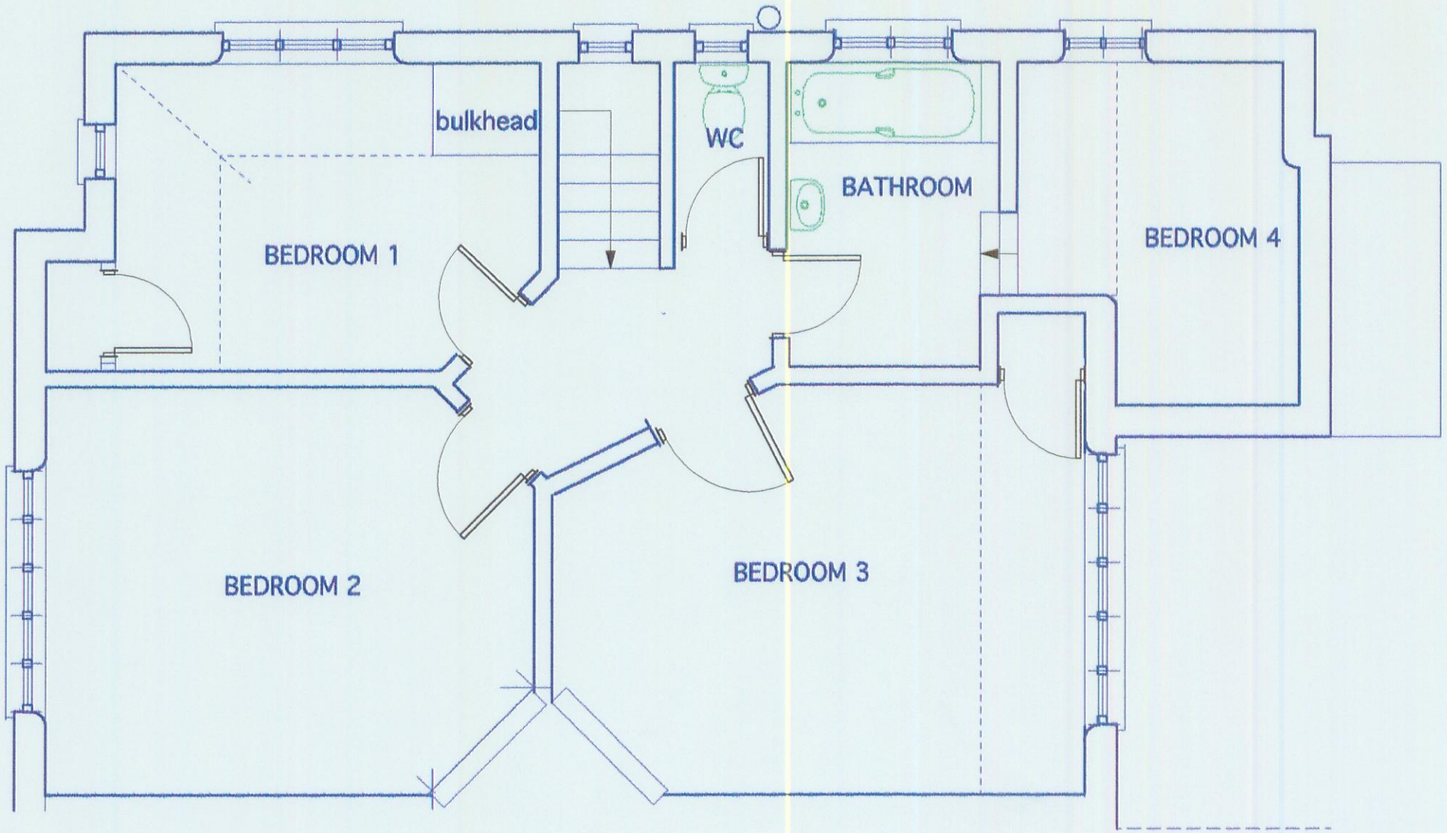


PLANNING

ACK'D

REPLIED

REC'D - 9 JUL 2009

	INIT REC'D	DATE
M		
M		
M		
FOR ACTION		

Paul Knowles Architect
Dip Arch RIBA Dip TP AA
Tel 01969 624758

3, THE THORNS CHORLTON CUM HARDY
Client :Mr K Knowles and Ms E Webb

Existing First Floor Plan

Drawing No 225/02
Scale 1:50 Date 07/2009