SITE PLAN & ELEVATION EXISTING

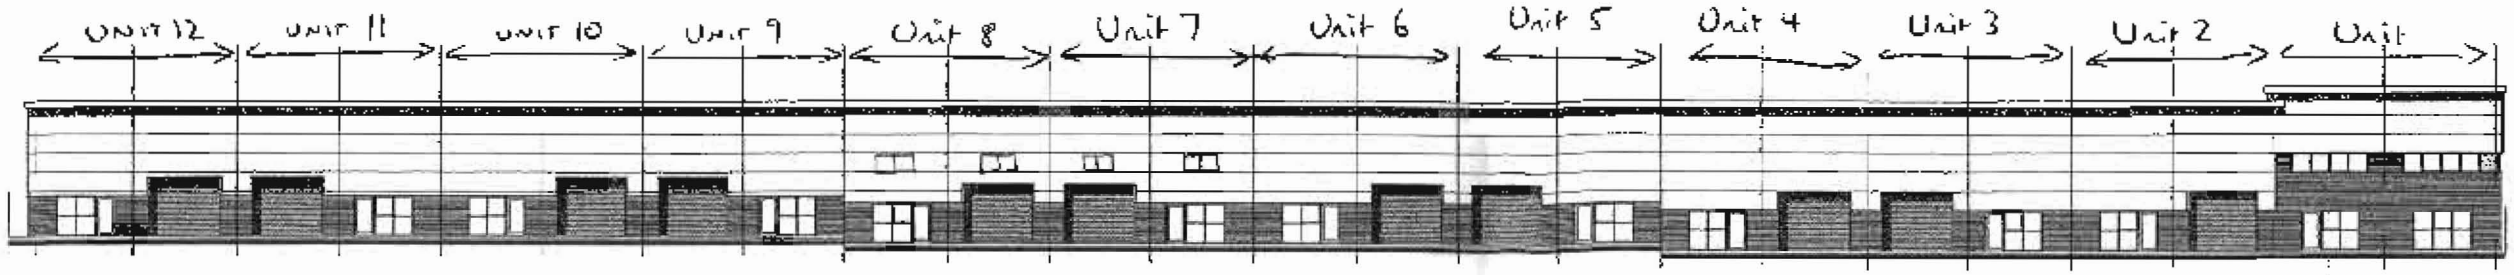

FRONT ELEVATION TO JAMES STREET

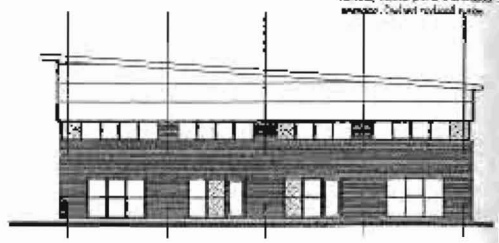

SIDE ELEVATION TO VALLEY STREET

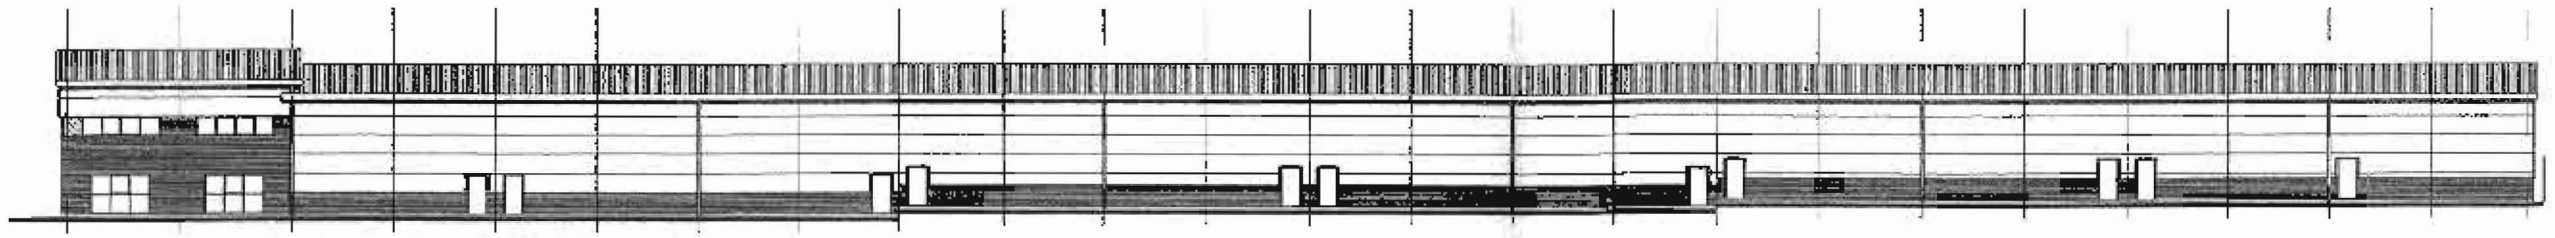

REAR ELEVATION TO VICKERS STREET

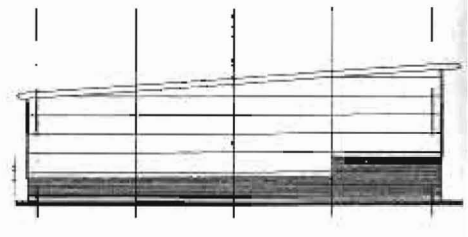

SIDE ELEVATION TO POCHIN STREET
boundary fence omitted for clarity

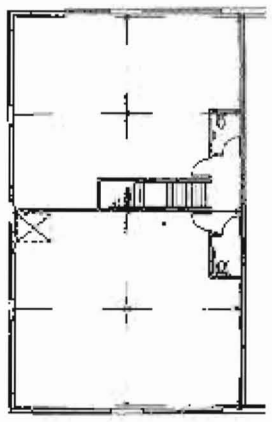

FIRST FLOOR PLAN TO OFFICES

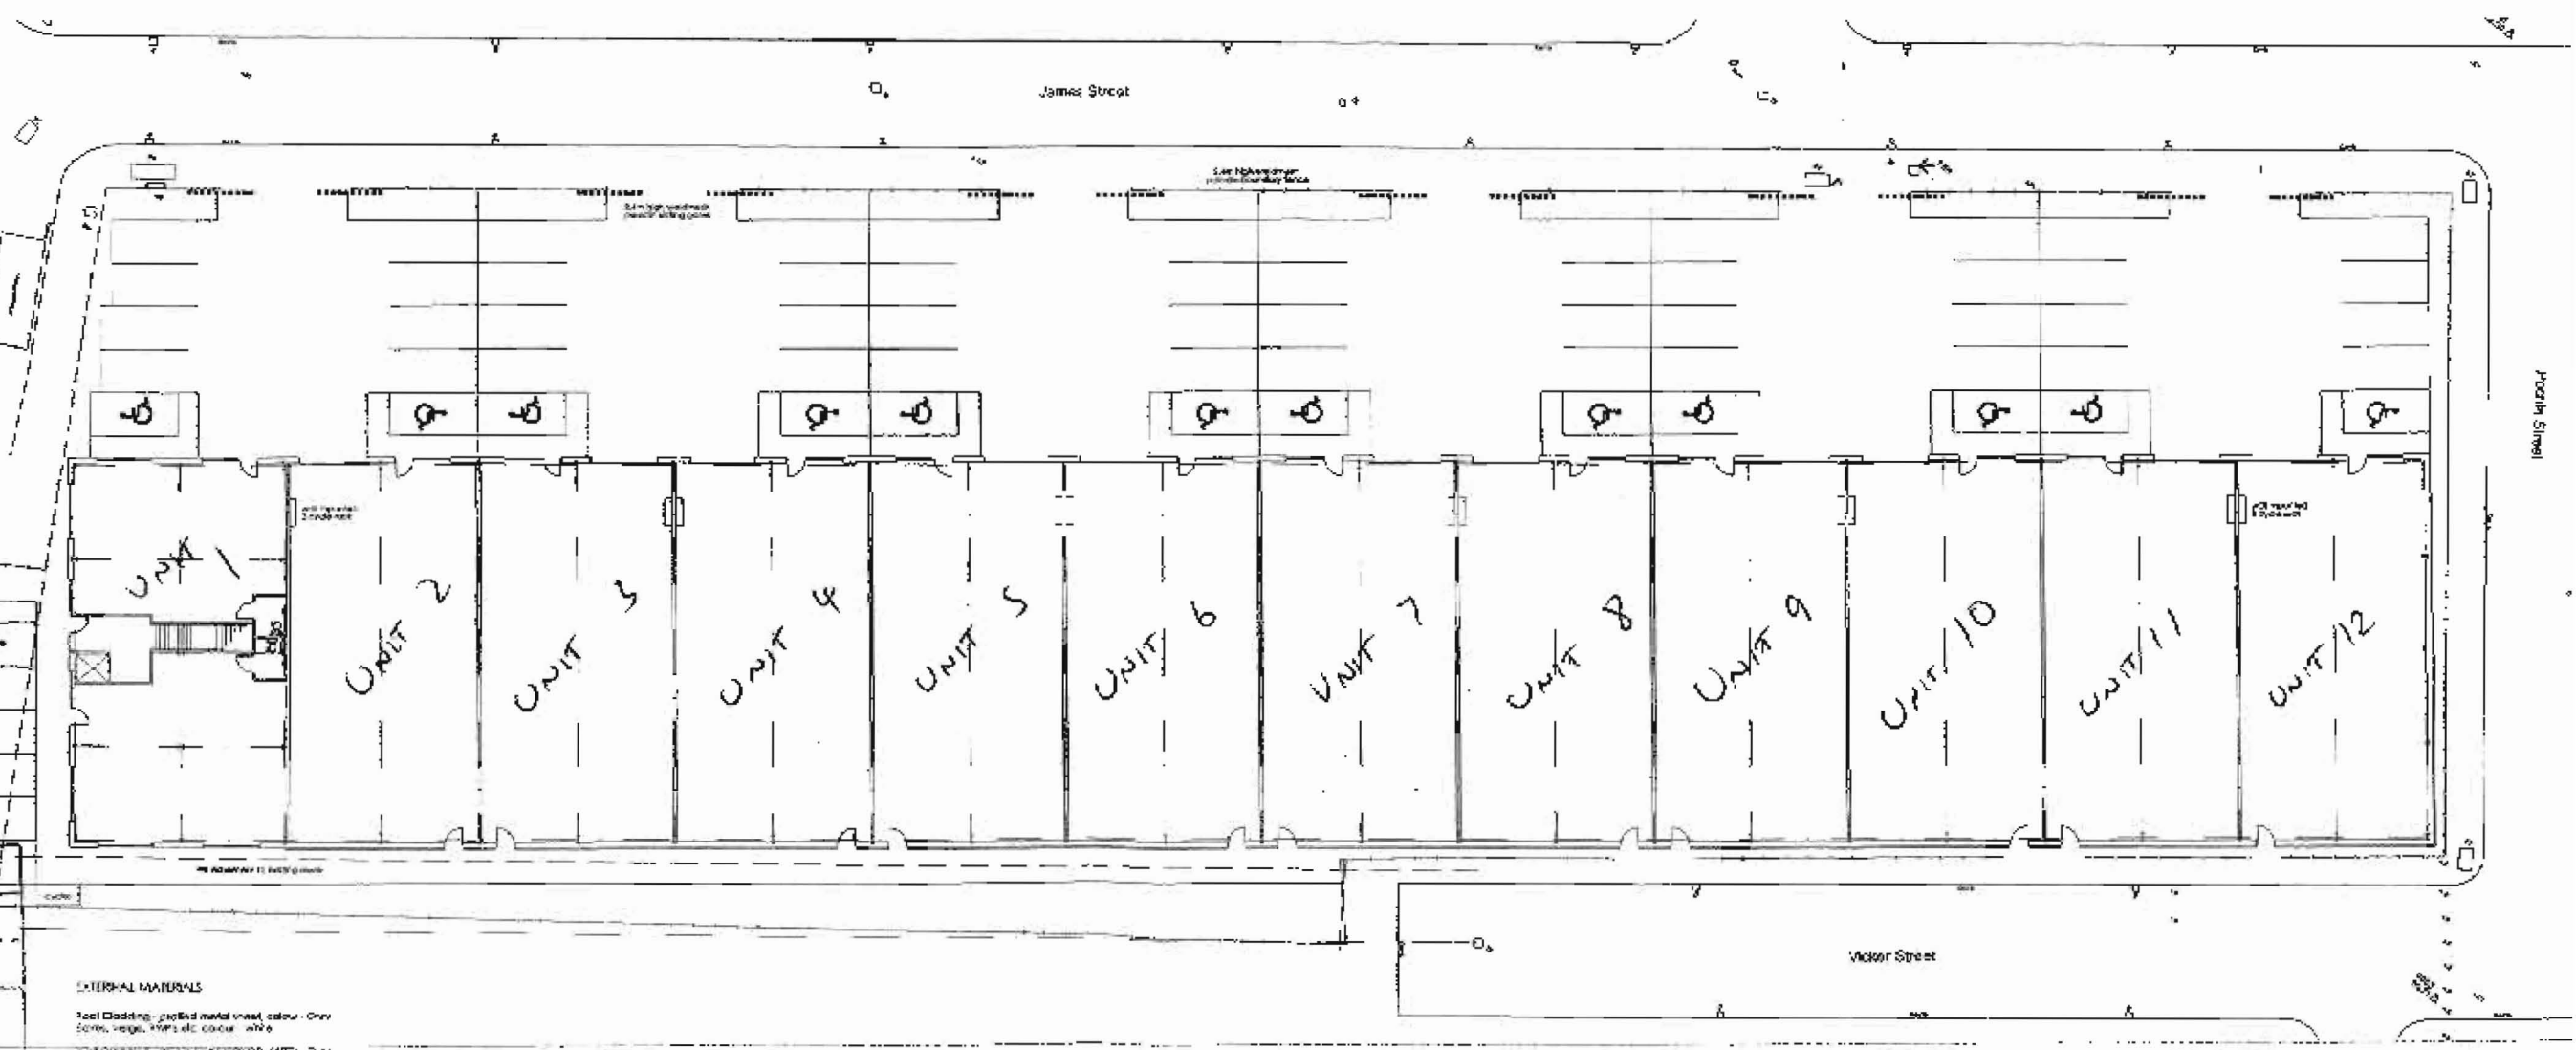

PLANNING
ACKD
REPLIED
RECD 1 AUG 2008

	UNIT RECD	DAT
M		
M		
M		
EQUACKD		

EXTERNAL MATERIALS

Roof Cladding - profiled metal sheet, colour - Grey
Eaves, Verge, Fillets etc colour - white

Wall Cladding - Ibstock KEYDOR BR, 65MM - Stone
Trims, Flashings etc colour - white

Windows to Offices & perimeter of Units

Glazed Screens & Personnel Doors, colour - Grey

Doors @ Doors, colour - Grey

- New Advance Units
- Vicker Street, Manchester
- Proposed Plans & Elevations
- July 2008
- 1:500 @ A3
- [redacted]
- 1250 / 10

NUTHEA
COURTENA
ARCHITECTU