This drawing complies with the latest issues of Vodafone documentation "H&SP 450" and "The Contractors Antenna Build Guidelines NRCS/GUIDE/26".

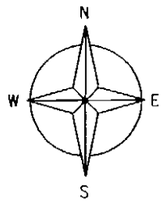


## VODAFONE SIGNAGE DETAILS

| Sign Type | Sign Description | Quantity | Sign Location | Part No. |
|---|---|---|---|---|
| B | Warning Sign | 1 | Inside the equipment cabinet door | 305-427 |
| C | Antenna Sign | 3 | On the front of the antenna | 800-334 |

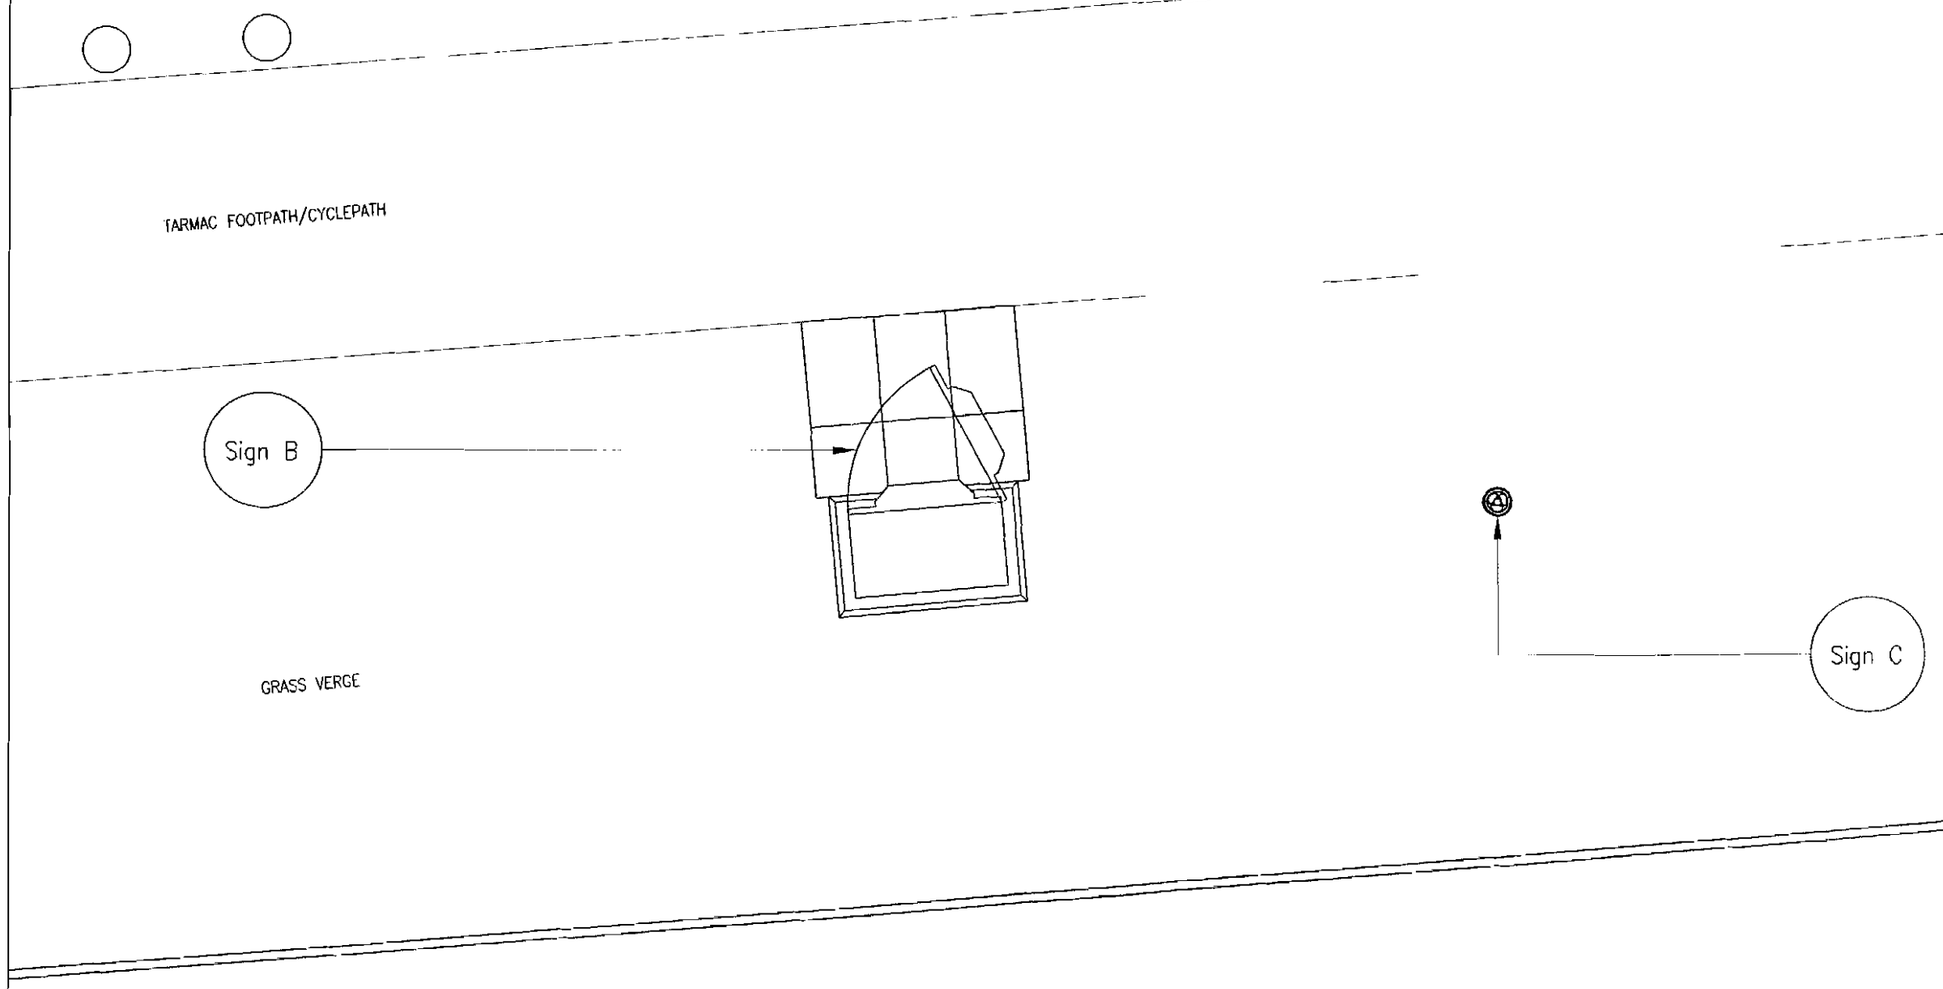


SIGNAGE DETAILS

GENERAL NOTES

Use written dimensions only, do not scale from drawing. Use latest revision of all referenced information.

NOTES

1) For details of sign layout, dimensions etc... see Vodafone document No. H&SP 450 "Radio Base Station Radio Frequency Emission Hazard Signage Design and Application Requirements"


ACK'D
REC'D 16 JUN 2008


NOTE:
For all matters relating to Local Authority Planning please contact:
Chris Baker
Mono Consultants
Tel: 07884 474929

| Rev | Date | Description | Drawn | Chkd |
|---|---|---|---|---|
| A | 28.04.08 | Drawing amended at request of client | NJD | SRR |


MONO CONSULTANTS LIMITED
Packwood House
Guild Street
Stratford-upon-Avon
CV37 6RP
t 44 (0)1789 290099
f 44 (0)1789 290088
www.monoconsultants.com


Org Status
PLANNING

Nominal No. & Name
44474A – ALTRINCHAM ROAD

Site Name & Address
ALTRINCHAM ROAD
BAGULEY
MANCHESTER
M23 1DP.

Drawing Title
SIGNAGE DETAILS

| Scale | AS SHOWN | Date | 18.04.08 |
|---|---|---|---|
| Drawn By | CY | Checked By | NJD |

Drawing Number: 44474/A/004
Revision: A

Note:
All work undertaken on Highways land to be done in accordance with the new Roads & Streetworks Act 1991. (c 22)

ORIGINAL DRAWING SIZE A3