

This drawing is the property of Technical Signs and must not be reproduced in part or in full without prior consent of Technical Signs.

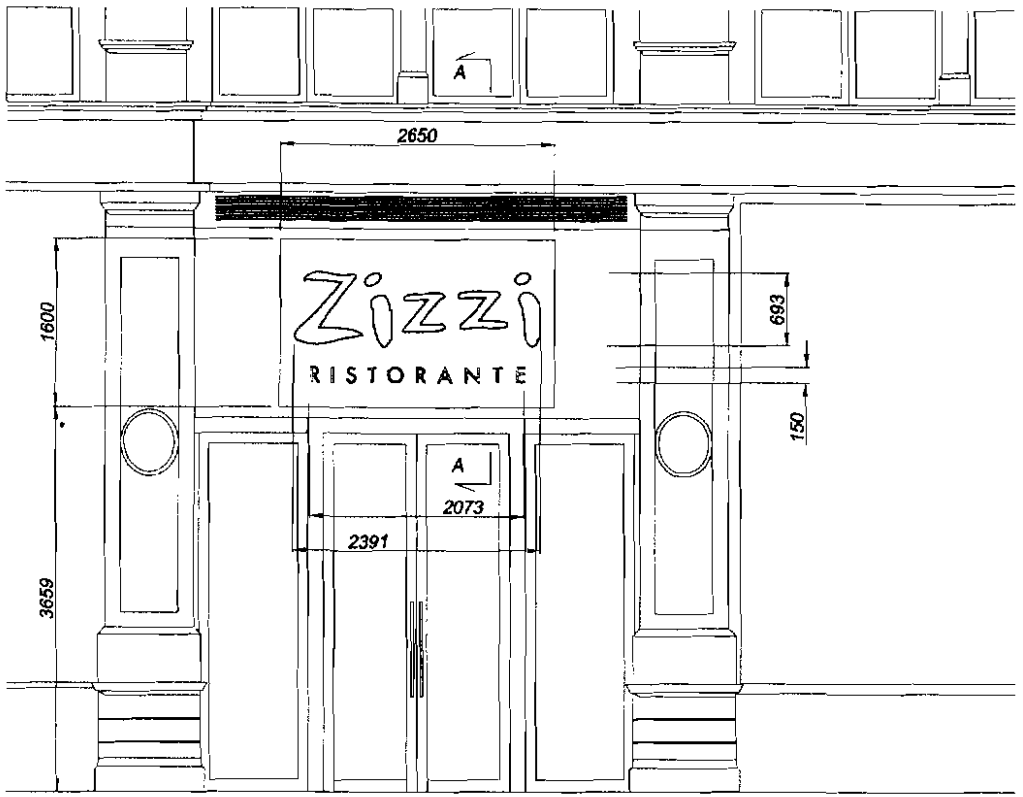

Front elevation
Scale 1:50

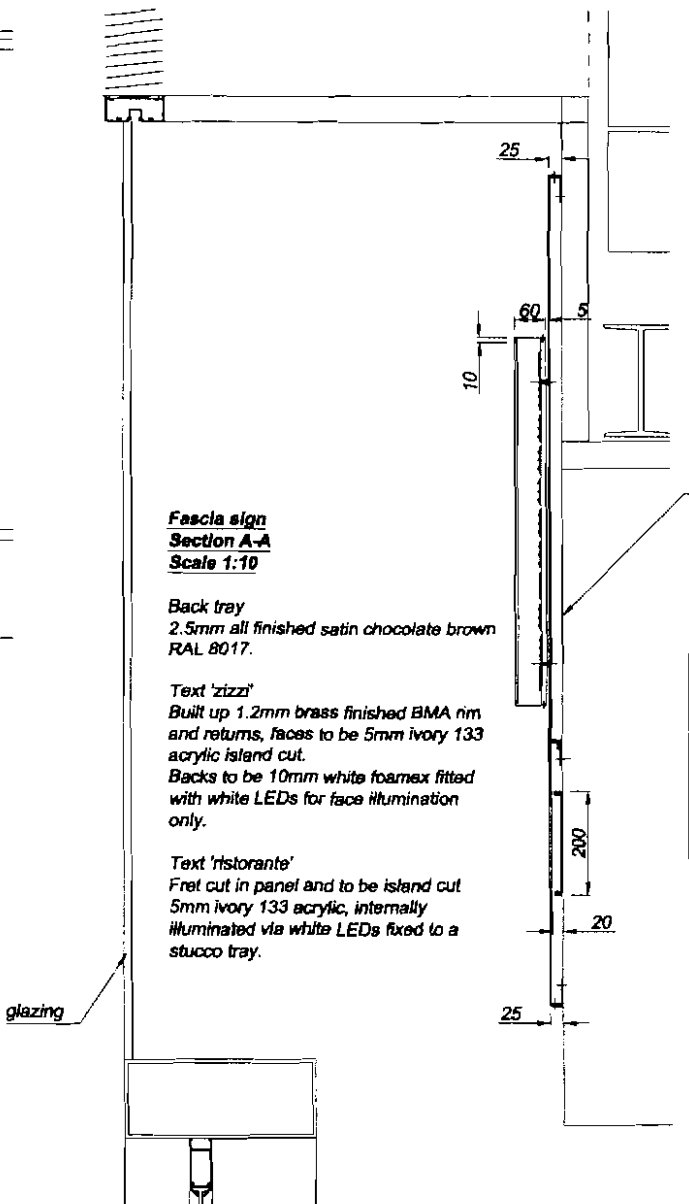

Fascia sign
Section A-A
Scale 1:10

Back tray
2.5mm all finished satin chocolate brown RAL 8017.

Text 'zizzi'
Built up 1.2mm brass finished BMA rim and returns, faces to be 5mm ivory 133 acrylic island cut.
Backs to be 10mm white foamex fitted with white LEDs for face illumination only.

Text 'ristorante'
Fret cut in panel and to be island cut 5mm ivory 133 acrylic, internally illuminated via white LEDs fixed to a stucco tray.

Rev	Modification	Date
A	fascia reduced	9.4.06

Technical Signs
Floor 1 - Unit 3
Hillie Business Centre
132 St Albans Road
Watford, Herts, WD24 4AE
Tel: 01923 811999
Fax: 01923 811998
E-mail: info@technicalsigns.co.uk

Client	ZIZZI
Address/Job details	UNIT A8 THE TRIANGLE EXCHANGE SQ MANCHESTER M4 3TR
Job No	
Checked	Approved
Drawn by: JC	Date: 5.12.07
Scale: 1:50 (A3)	Drawing No: 112887
Rev A	