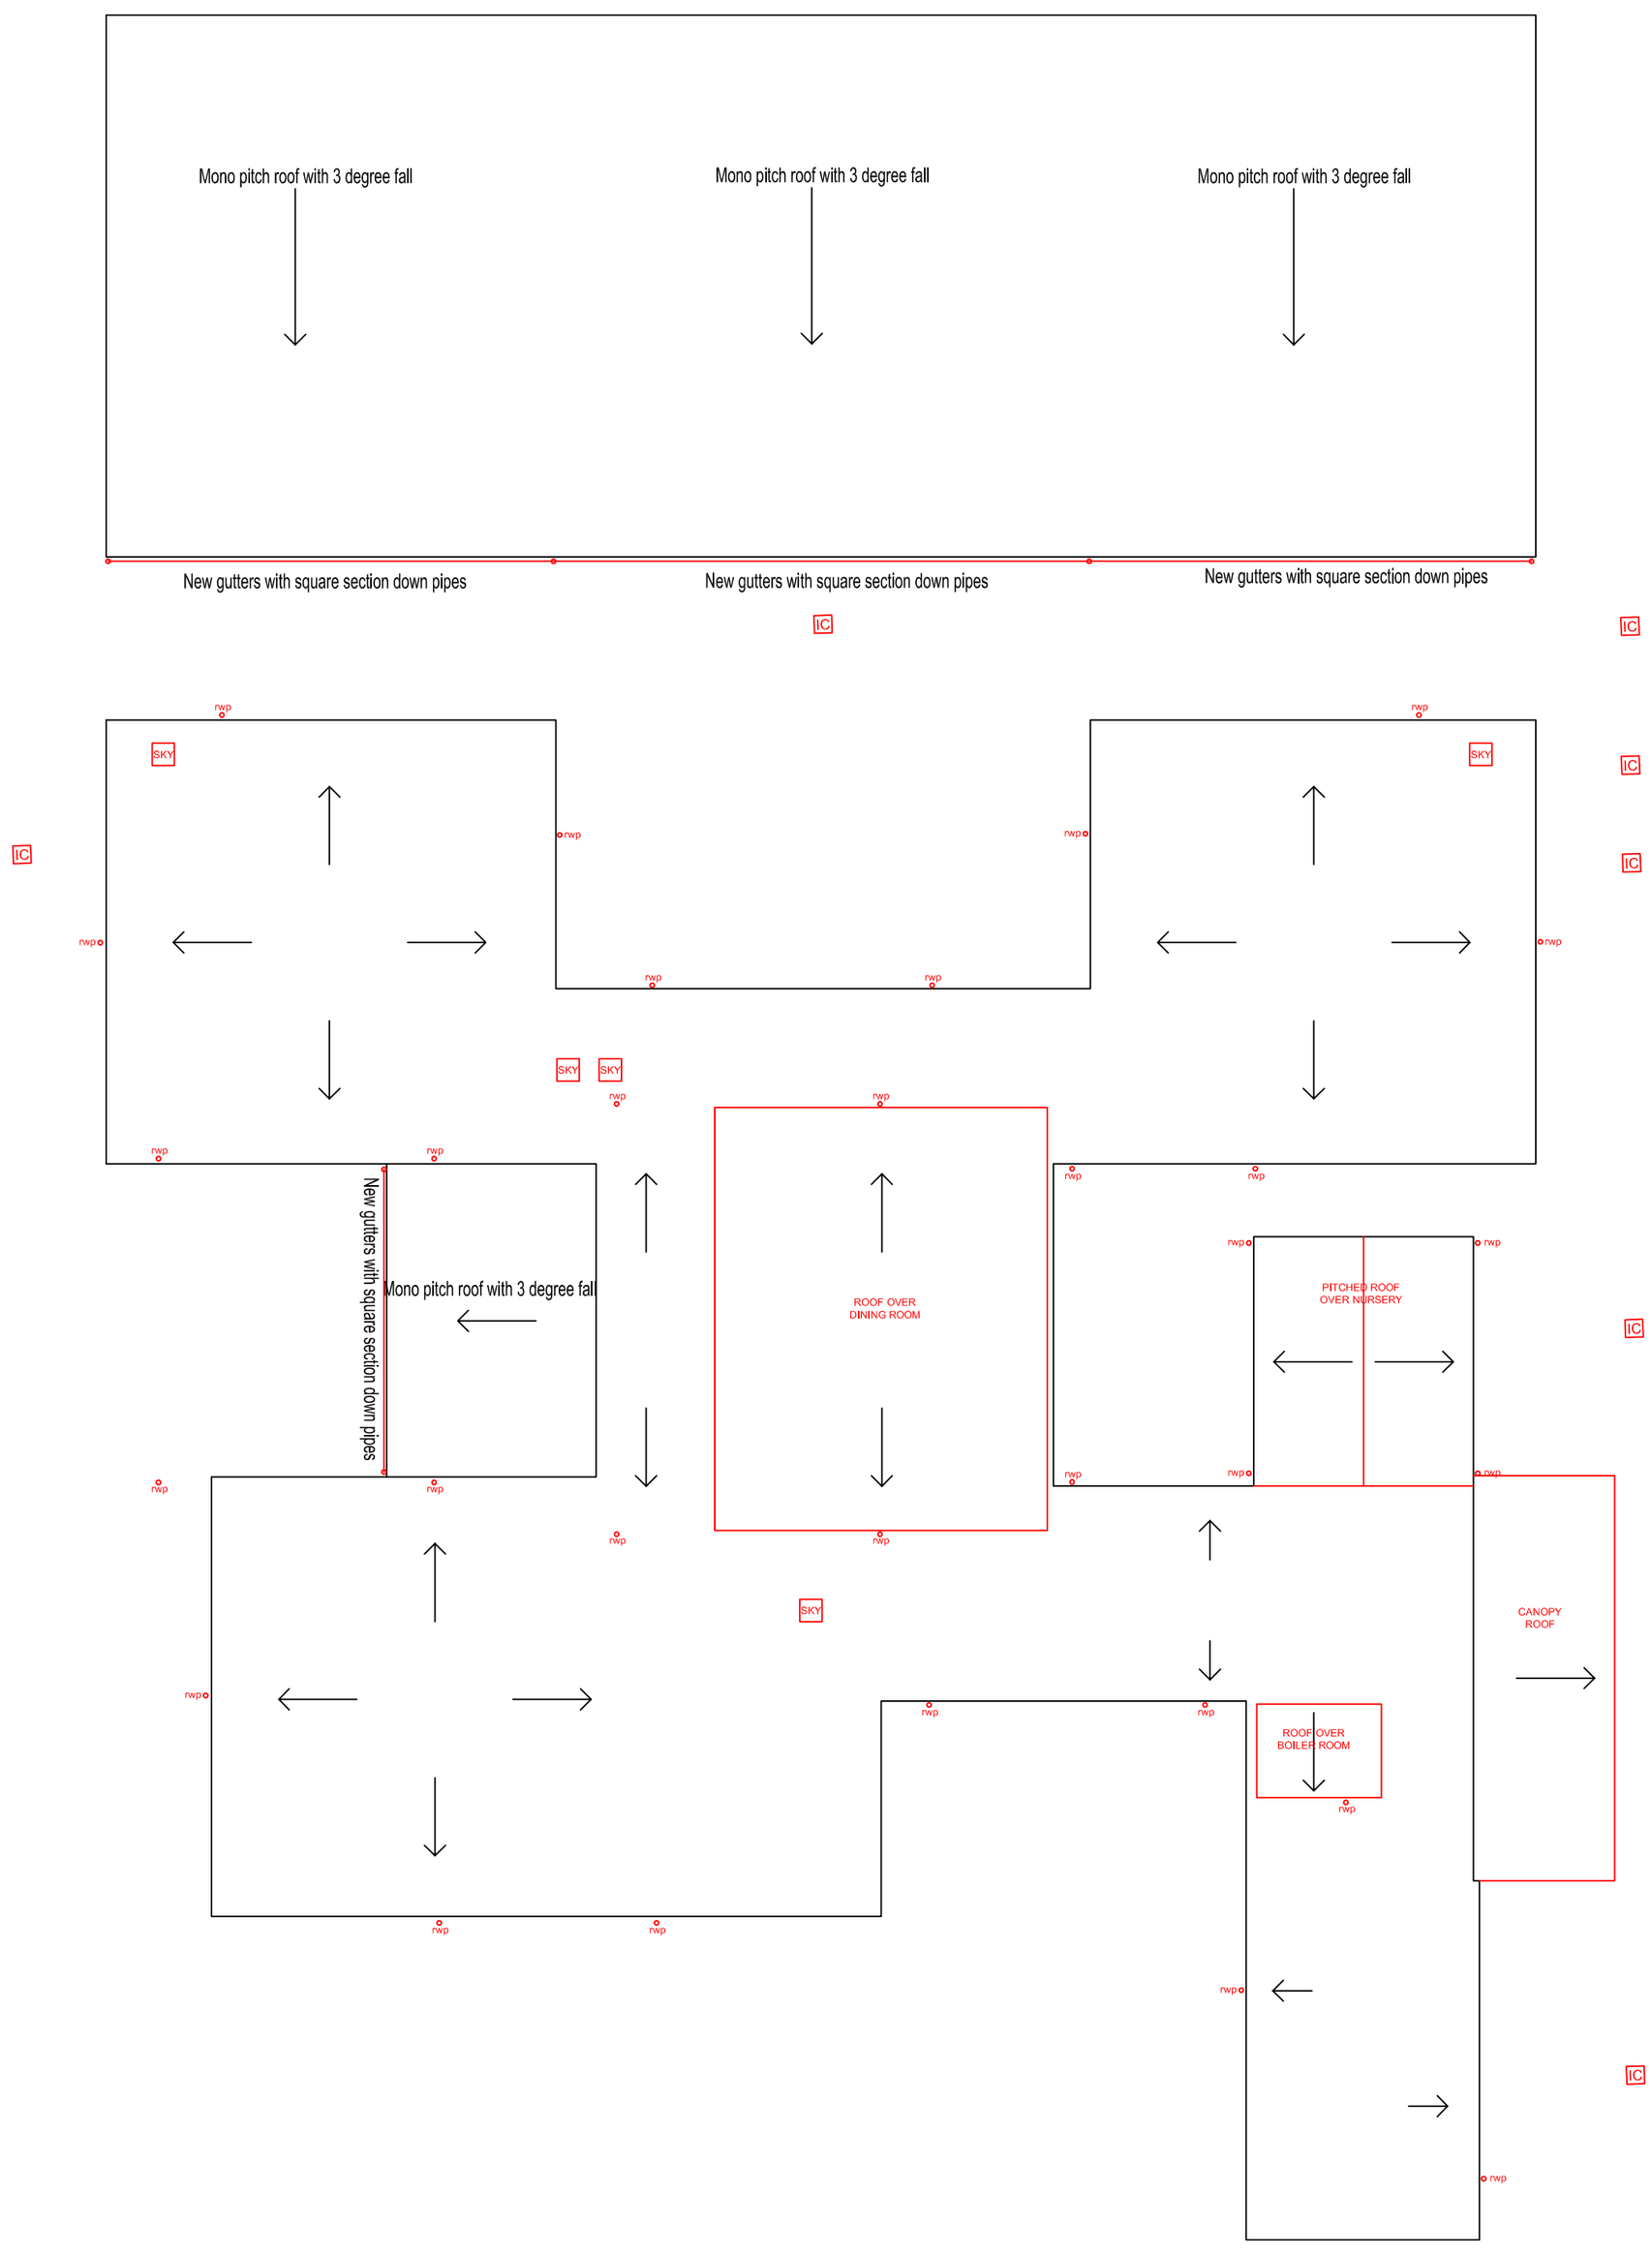


Legend:

| Rev | Description | By | Date |
|---|---|---|---|
| | | | |
| | | | |
| | | | |

**Capital Programme Division**
**Corporate Technical Services**

4th floor , Heron House
47 Lloyd St, Manchester
M2 5LE
Tel: 0161 219 6500
FAX: 0161 219 6501

| JOB TITLE | DRAWING TITLE |
|---|---|
| St Lukes Primary School<br>Basic Needs Extension | Roof and Drainge Layout<br>Proposed |
| JOB NO. | DRAWING NO. |
| ED38300 | SK14 |

| DATE | SCALE | DRAWN | REVISION |
|---|---|---|---|
| 27/09/12 | 1:200 @ A2 | MJ | - |

MANCHESTER
CITY COUNCIL