
PROPOSED TWO STOREY EXTENSION [redacted] TO REPLACE GARAGES FOR MR AND MRS. S. THOMPSON, 15, WESTERN CIRCLE, BURNAGE, MANCHESTER M19 1LU

PROPOSED GABLE ELEVATION
SCALE 1:50

DRAWING NO ST 6A
DRAWN J.E.T MAY 2008

REVISION (A) MAY 2008
(1) GARAGE omitted.
(2) Bedroom window relocated

RECD 20 MAY 2008

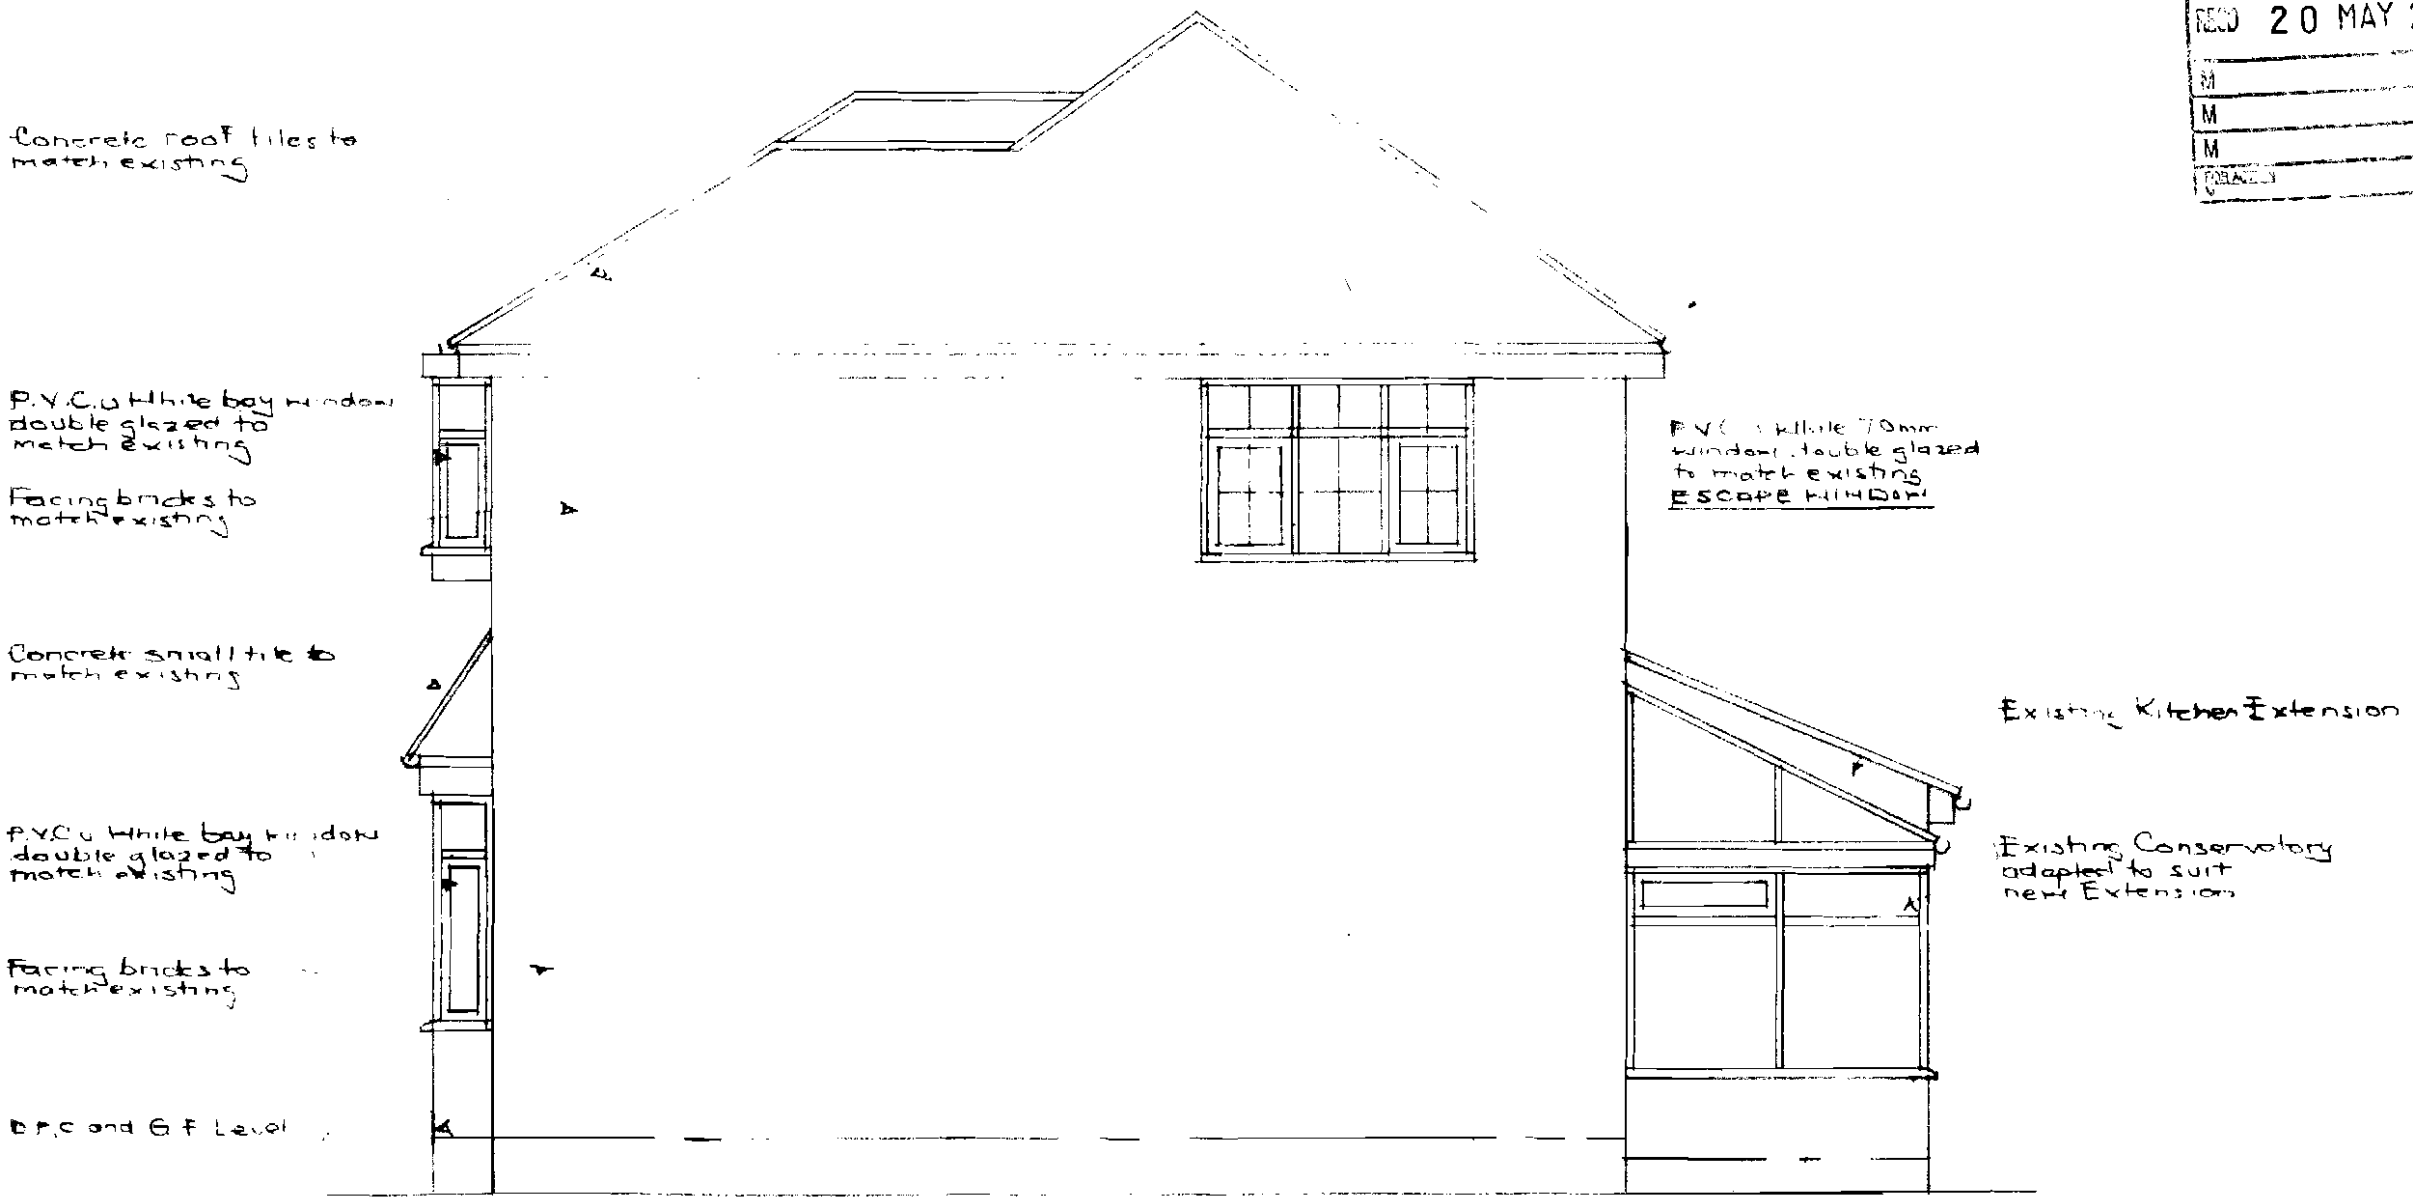


PROPOSED GABLE ELEVATION (SCALE 1:50)

PROPOSED TWO STOREY EXTENSION FOR
MR. AND MRS. S. THOMPSON, 15, WESTERN CIRCLE, BURNAGE, MANCHESTER M19 1LU

PROPOSED GROUND FLOOR PLAN
SCALE 1.50

DRAWING NO S.T. 2A
DRAWN J.E.P JAN 2008

REVISION (A) MAY 2008
1. GARAGE omitted.
2. Kitchen door omitted
3. Lounge door omitted.

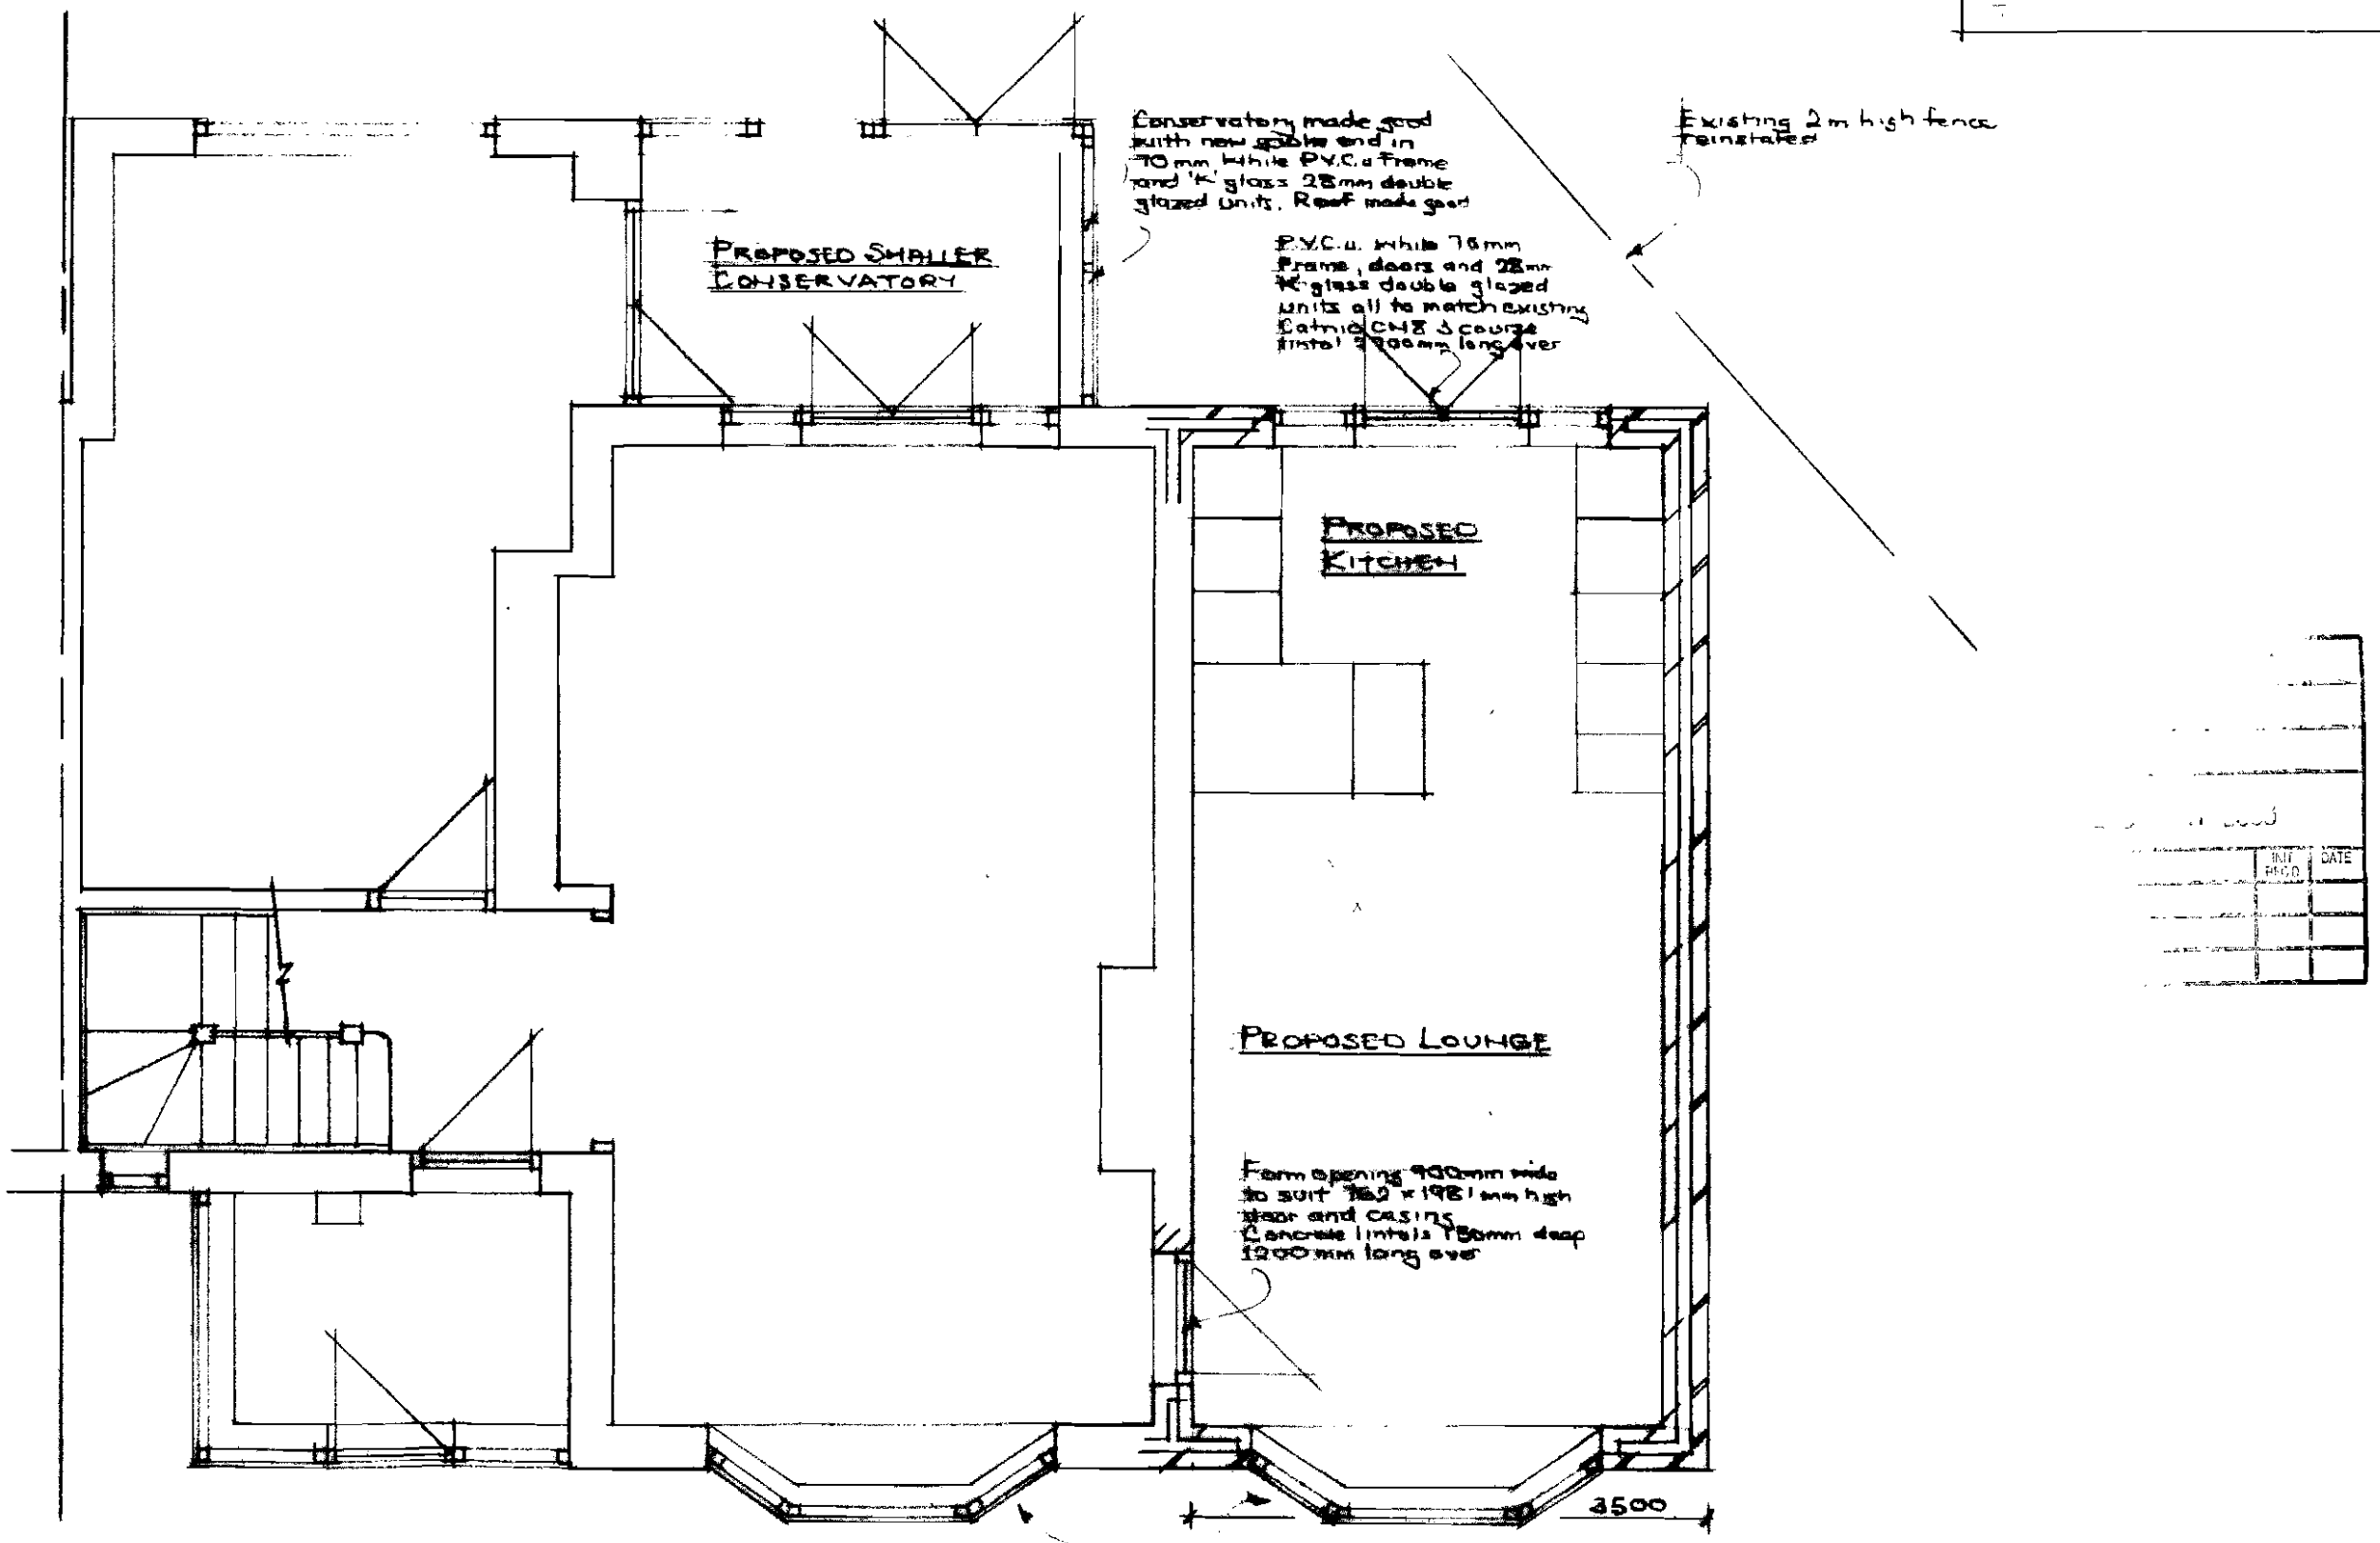

INIT. | DATE

PROPOSED GROUND FLOOR PLAN (SCALE 1.50)

PROPOSED TWO STOREY EXTENSION [redacted] TO REPLACE GARAGES FOR MR AND MRS. S. THOMPSON, 15, WESTERN CIRCLE, BURNAGE, MANCHESTER M19 1LU

PROPOSED REAR ELEVATION

SCALE 1:50

DRAWING NO ST5A

DRAWN JEP JAN 2008

REVISION (A) MAY 2008
GARAGE omitted.

RECEIVED
20 MAY 2008
INITIALS | DATE



PROPOSED GARAGE REAR ELEVATION

PROPOSED TWO STOREY REAR ELEVATION (SCALE 1:50)