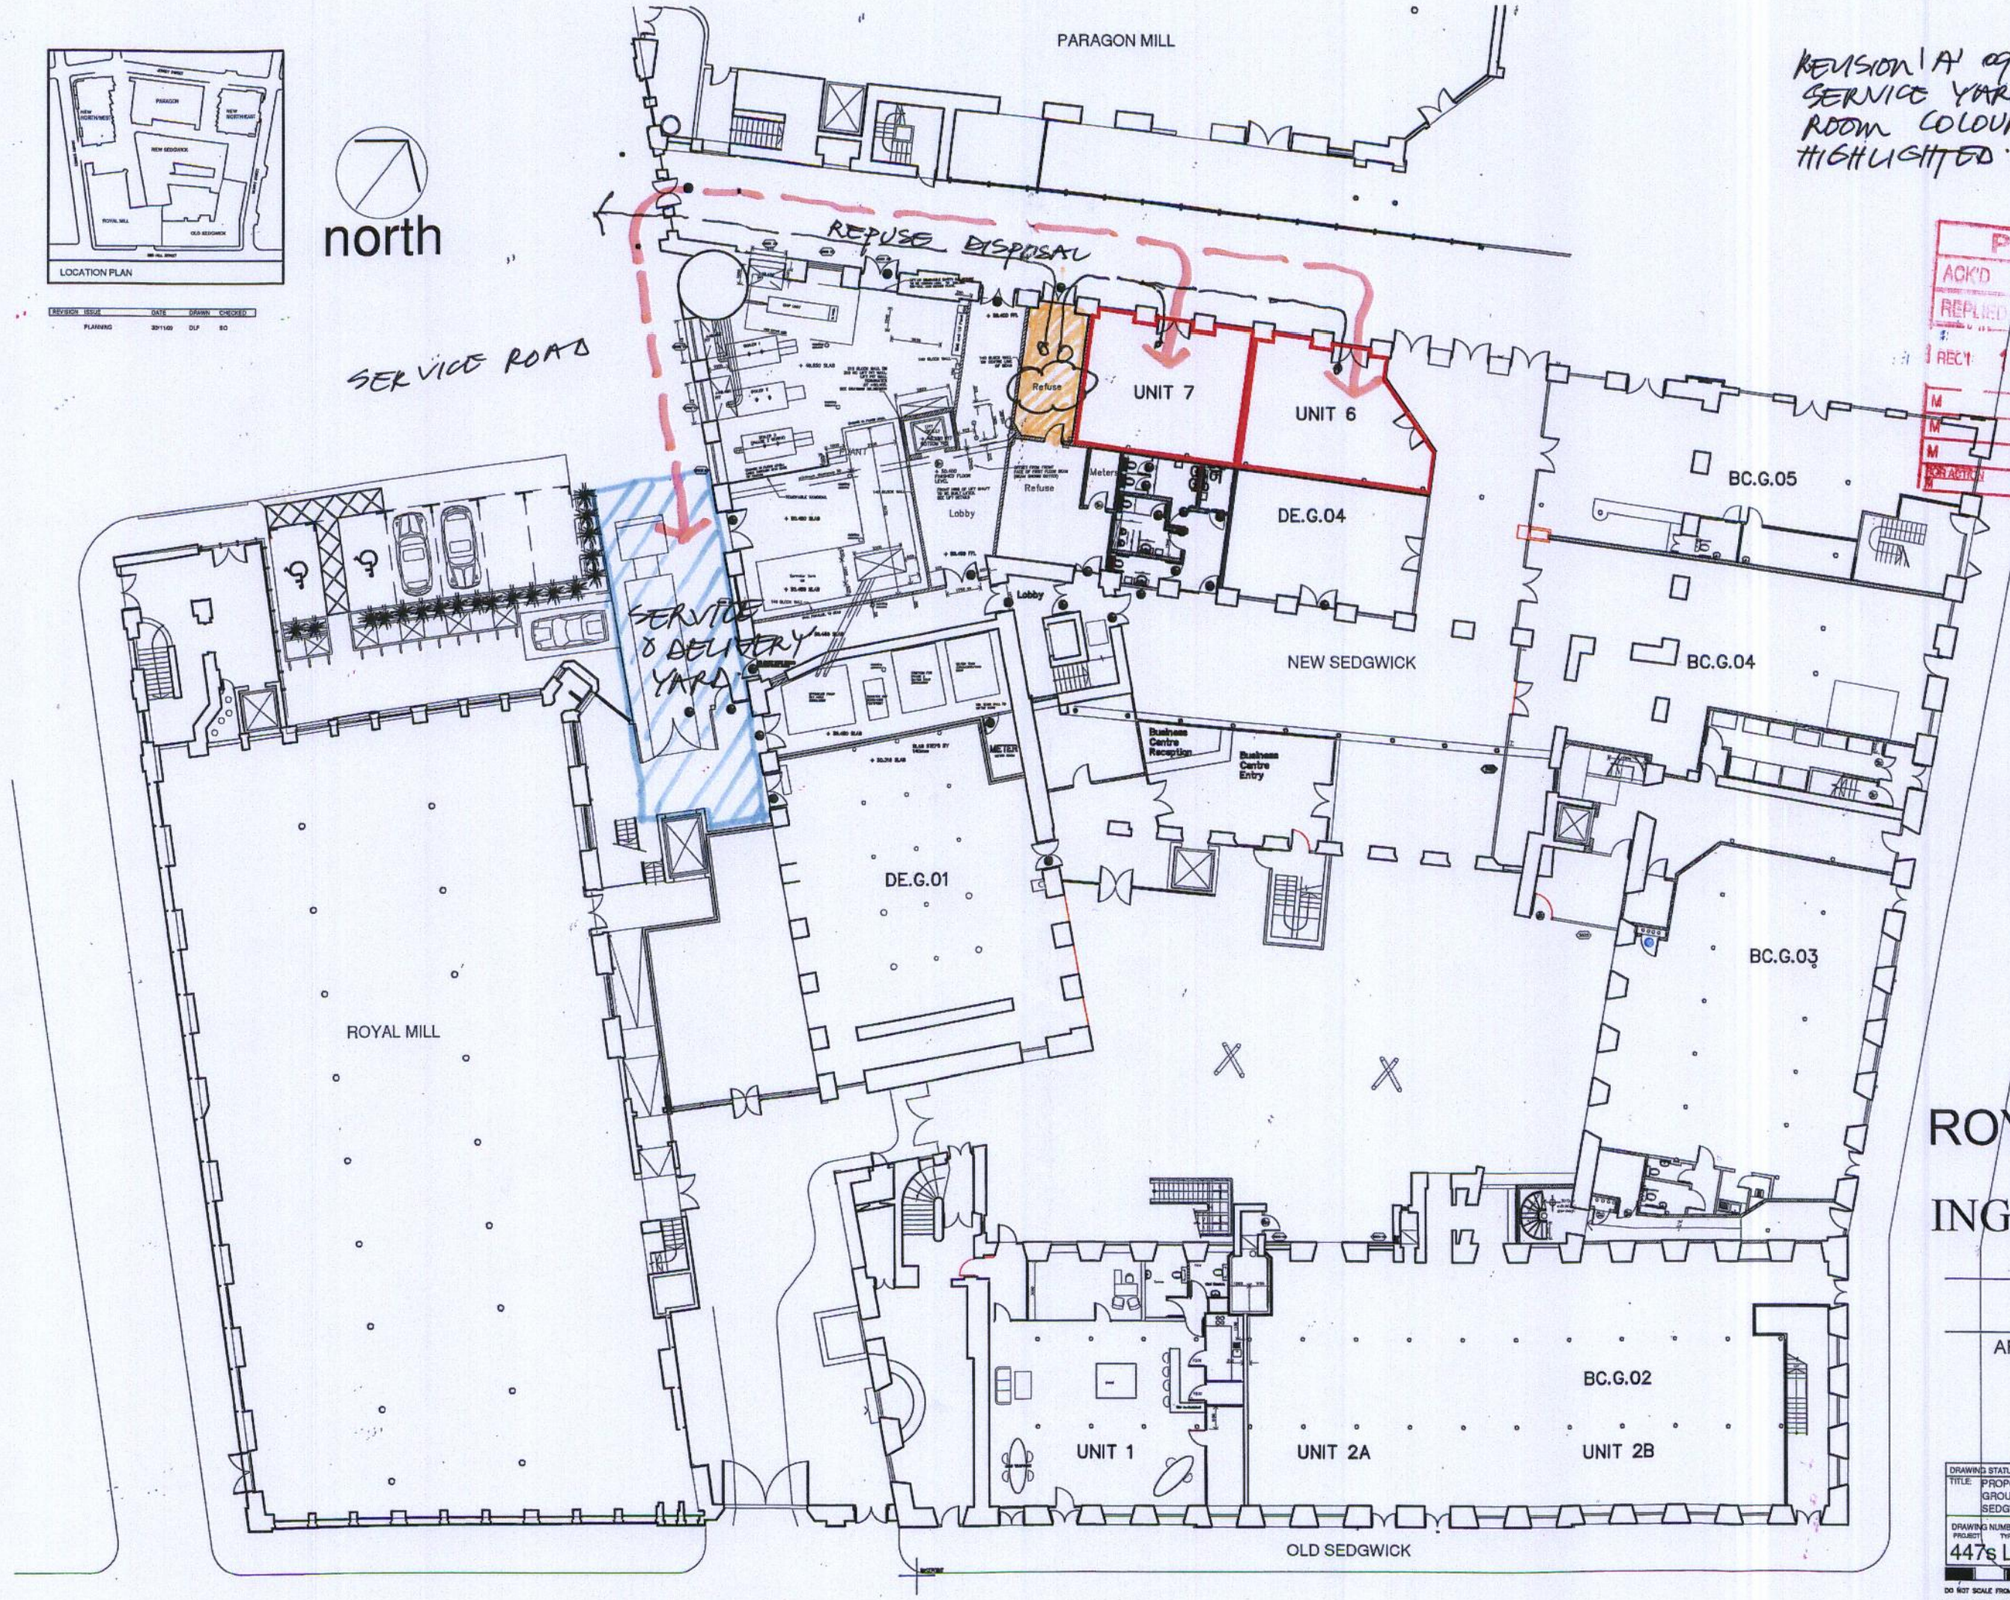

PLANNING
ACK'D
REPLIED
REC'D 10 FEB 2010
M
M
M
FOR ACTION
M

ROYAL MILLS
for
ING Real Estate

FSP
ARCHITECTS & PLANNERS
E21 ALBERT DOCK
LIVERPOOL, L3 4AA
tel. 0151 709 4350
fax. 0151 708 0601
e-mail. mail@fsp.uk.com

DRAWING STATUS :- PLANNING				SCALE 1:200 A2 1:100 A0
TITLE: PROPOSED DESIGNATED USES GROUND FLOOR PLAN SEDGWICK MILLS UNITS 6 & 7				PATH
DRAWING NUMBER PROJECT 447s	TYPE L	ELEMENT (11)	NUMBER 04	ISSUE DATE 31/11/09 REVISION A

SCALE

DO NOT SCALE FROM THIS DRAWING.

ANY DISCREPANCIES BETWEEN DRAWINGS OR BETWEEN DRAWINGS AND ACTUAL SITE CONDITIONS SHOULD IMMEDIATELY BE BROUGHT TO THE ATTENTION OF THE ARCHITECTS.