Ground Floor, 50 - 64 Grafton Street, Manchester, M13 9NT

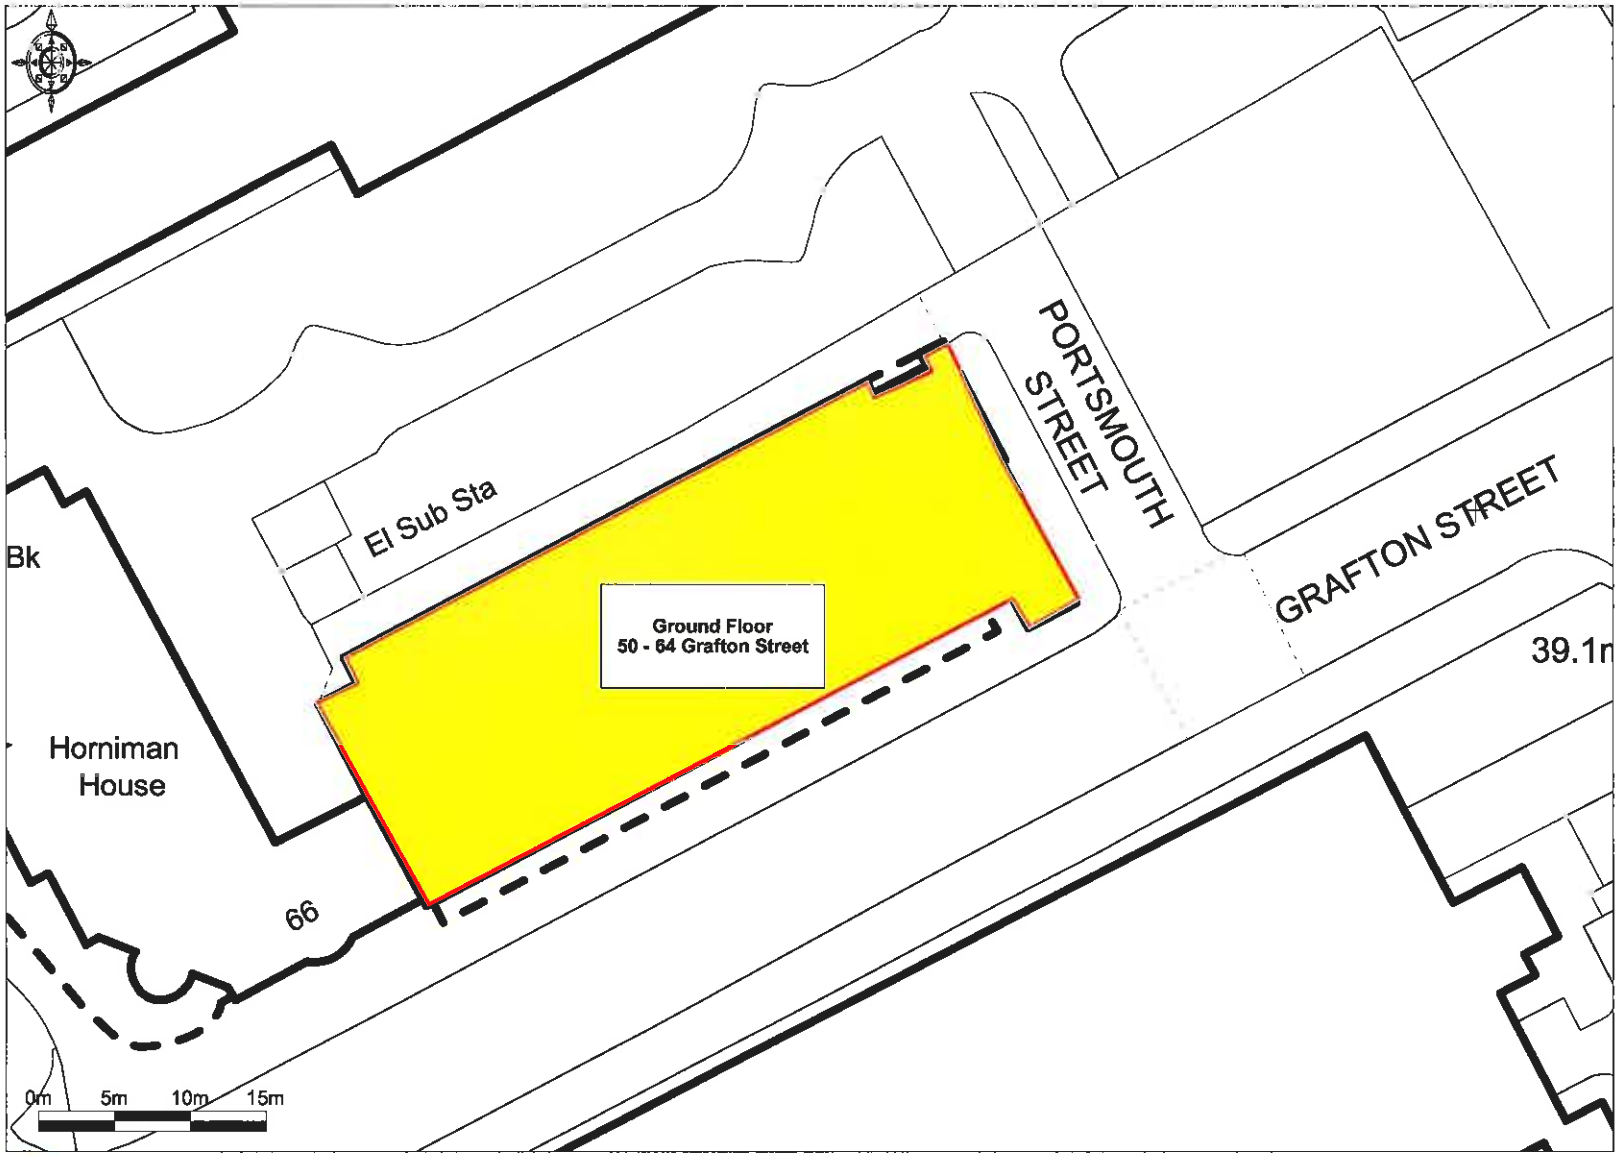

Ordnance Survey © Crown Copyright 2011. All rights reserved. Licence number 100020449. Plotted Scale - 1:500

Promap®