
PLANNING AND
BUILDING CONTROL

18 APR 2013

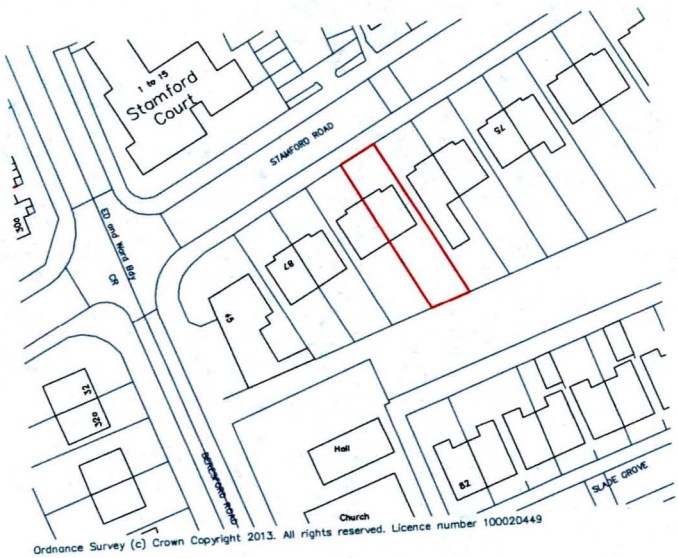

Drawing Title:
O.S. MAP

Site Address:
81 STAMFORD ROAD, LONGSIGHT
MANCHESTER M13 0SW

Scale: 1:1250 Drwg No. 81SR/SP01

NORTH

0 10 20 30 40 50
metres