NOTES

ALL COPYRIGHT RESERVED BY ATELIER TL LTD

-

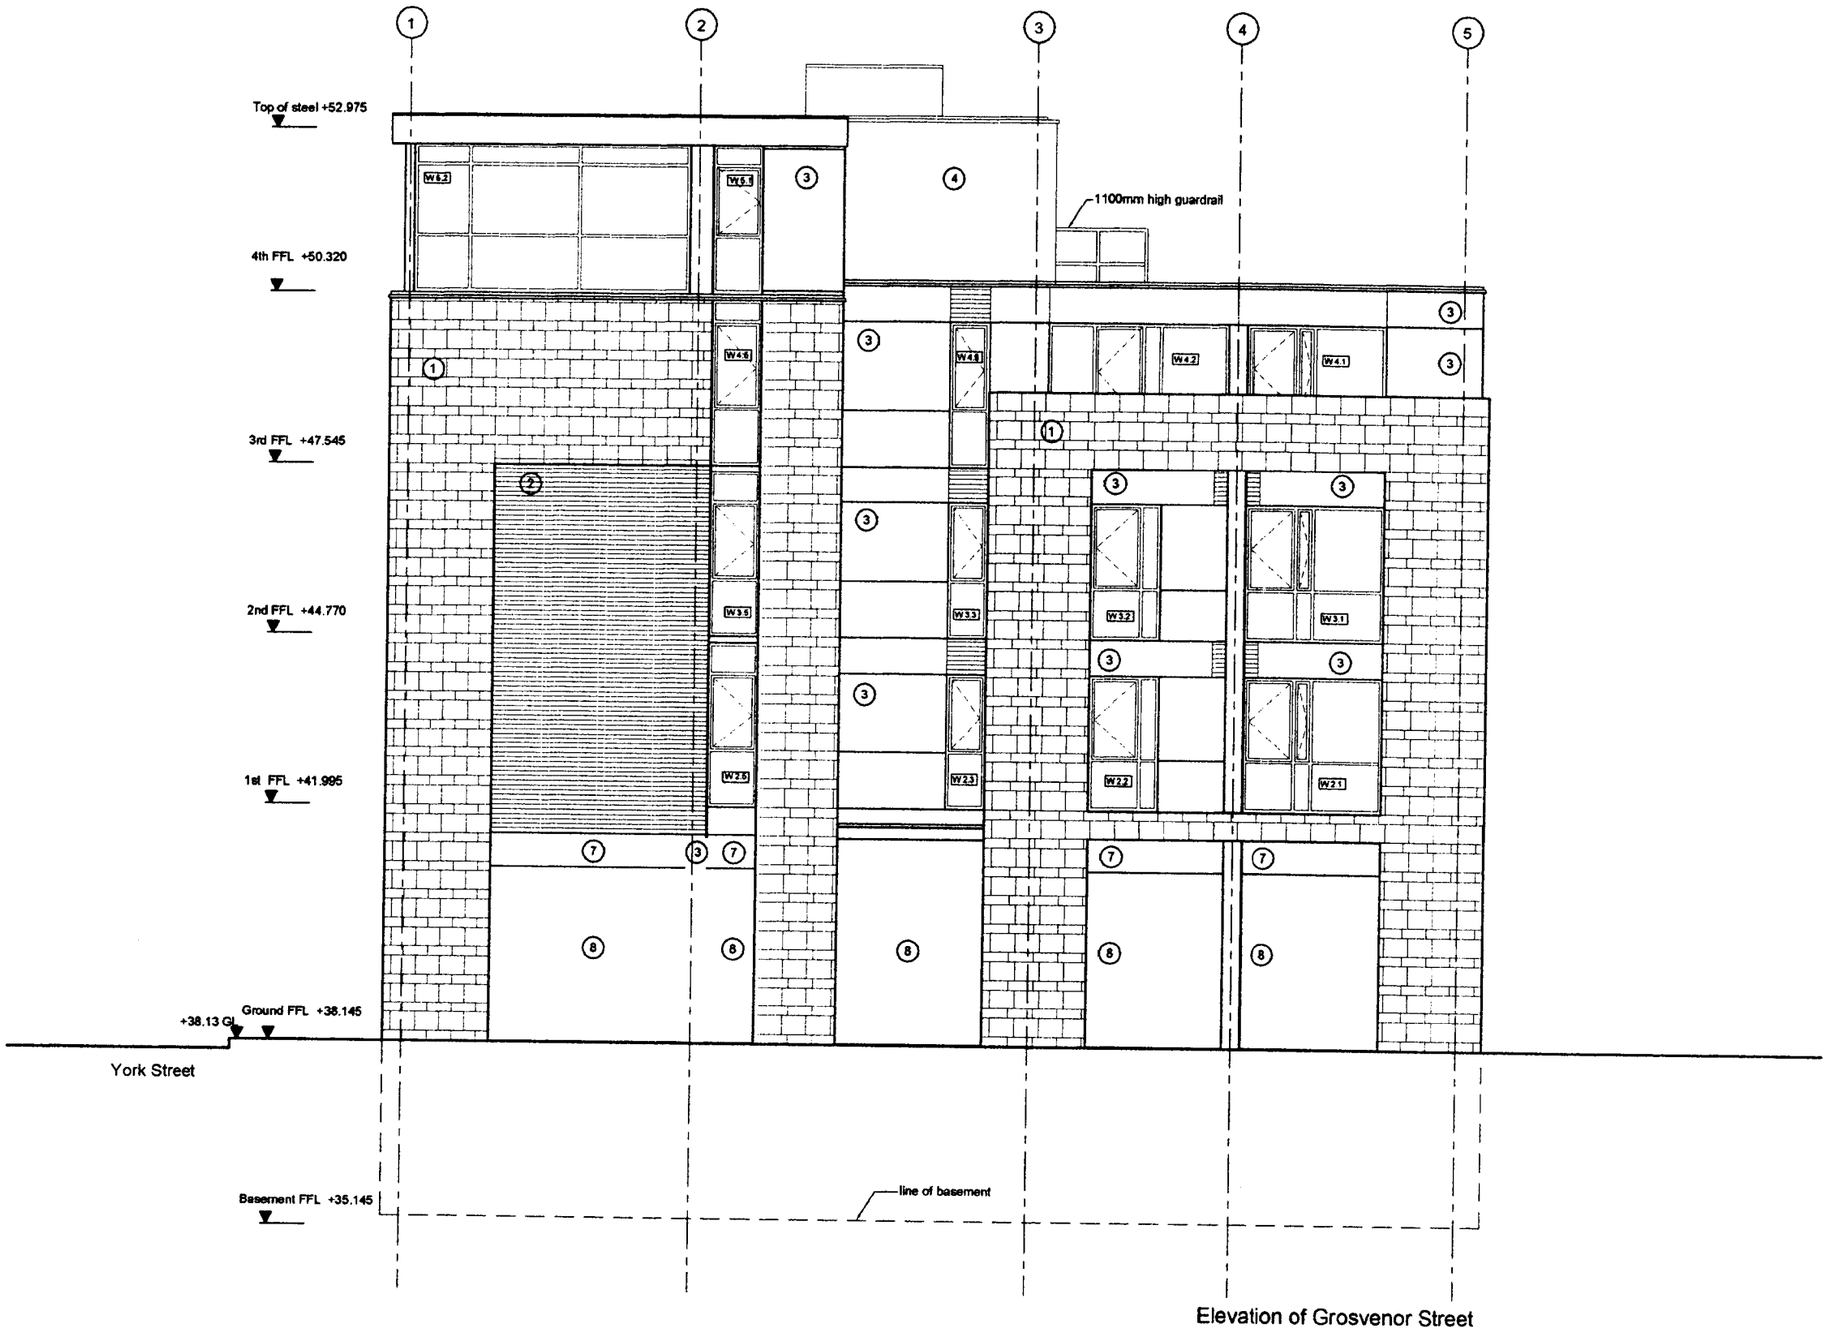

Elevation of Grosvenor Street

PLANNING
ACK'D
REPLIED
RECD 14 APR 2008
M
M
M
EQIL ACTION

Rev	Revision note	Date	Checked
-	-	-	-

ARCHITECT
atelier TL ltd
122 Grosvenor Street, All Saints
Manchester, M1 7HL
Tel 0161 - 2737771
Fax 0161 - 2737771

PROJECT: Alteration-129/131 Grosvenor St, M/cr
DRAWING TITLE: Existing Front Elevation
-
CLIENT: Index Investment
DATE: APR 2008
ISSUE TYPE: Planning
DRAWN BY: CL
FILE INFO: C:\Atelier TL\ ...\dwg\
SCALE: 1:100@A3
DRAWING NO: PL-04 REV.