

Elevation A-A

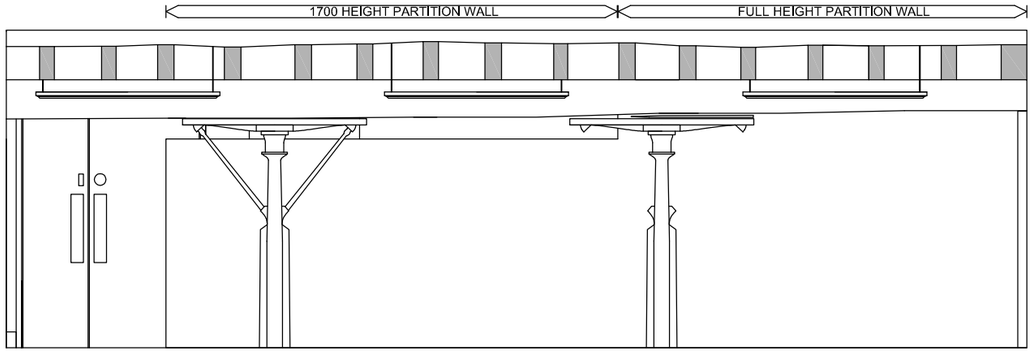

Elevation B-B

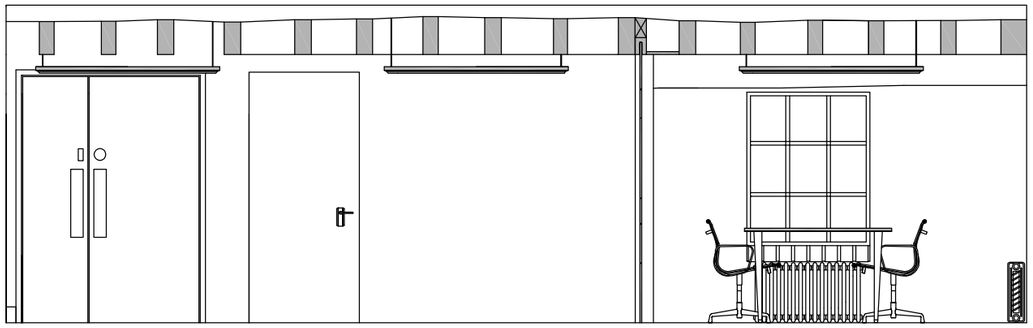

Elevation C-C

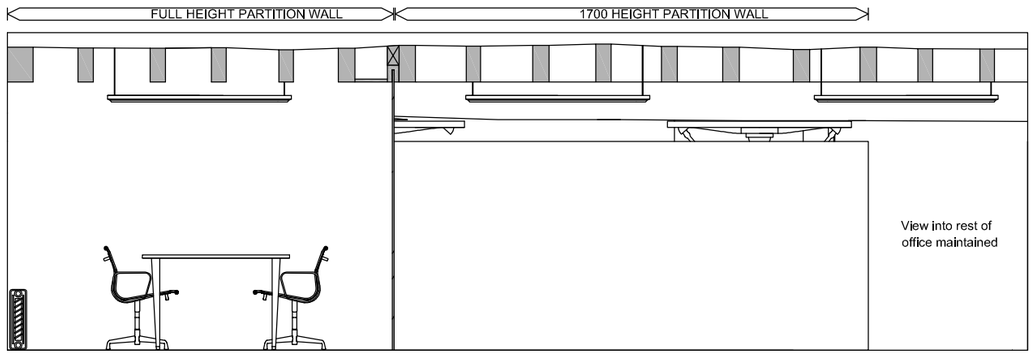

Elevation D-D

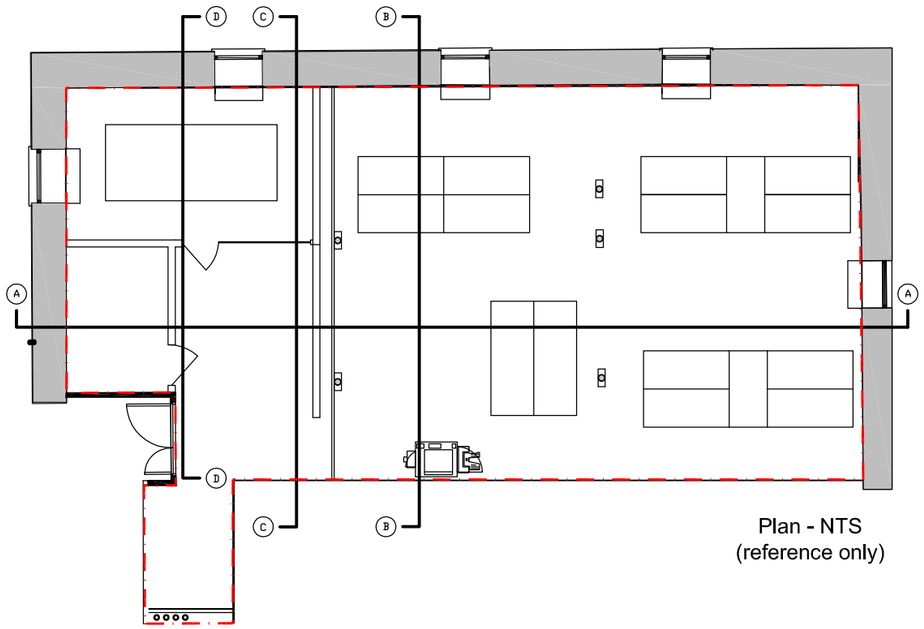

Plan - NTS
(reference only)

SCALE 1 : 50
SCALE 1 : 1



CAD file reference J:\13040\17.0 Drawings and Issue Sheets

This drawing is copyright and may not be reproduced in whole or part without written authority. Do not scale off this drawing.

Project Title	PROPOSED INTERNAL PARTITION Carvers Warehouse 77 Dale Street Manchester				
Client	DBK/TCS				
Status	Planning				
Scale	1:50		Drawing Size	A3	
Drawn By	LWEC	Checked By	TSS	Date	02 DEC

Drawing Title	Proposed Elevations		
Job-Dwg No	13040-104	Rev	-

THE HARRIS PARTNERSHIP WAKEFIELD
2 St. Johns North, Wakefield, WF1 3QA
t. 01924 291 800 f. 01924 290 072

THE HARRIS PARTNERSHIP MANCHESTER
2nd Floor, Carvers Warehouse,
77 Dale Street, Manchester, M1 2HG
t. 0161 238 8555 f. 0161 244 5809

THE HARRIS PARTNERSHIP MILTON KEYNES
The Old Rectory, 79 High Street
Newport Pagnell, MK16 8AB
t. 01908 211 577 f. 01908 211 722

THE HARRIS PARTNERSHIP READING
101 London Road, Reading, RG1 5BY
t. 0118 950 7700 f. 0118 956 8642

THE HARRIS PARTNERSHIP
ARCHITECTS
www.harrispartnership.com