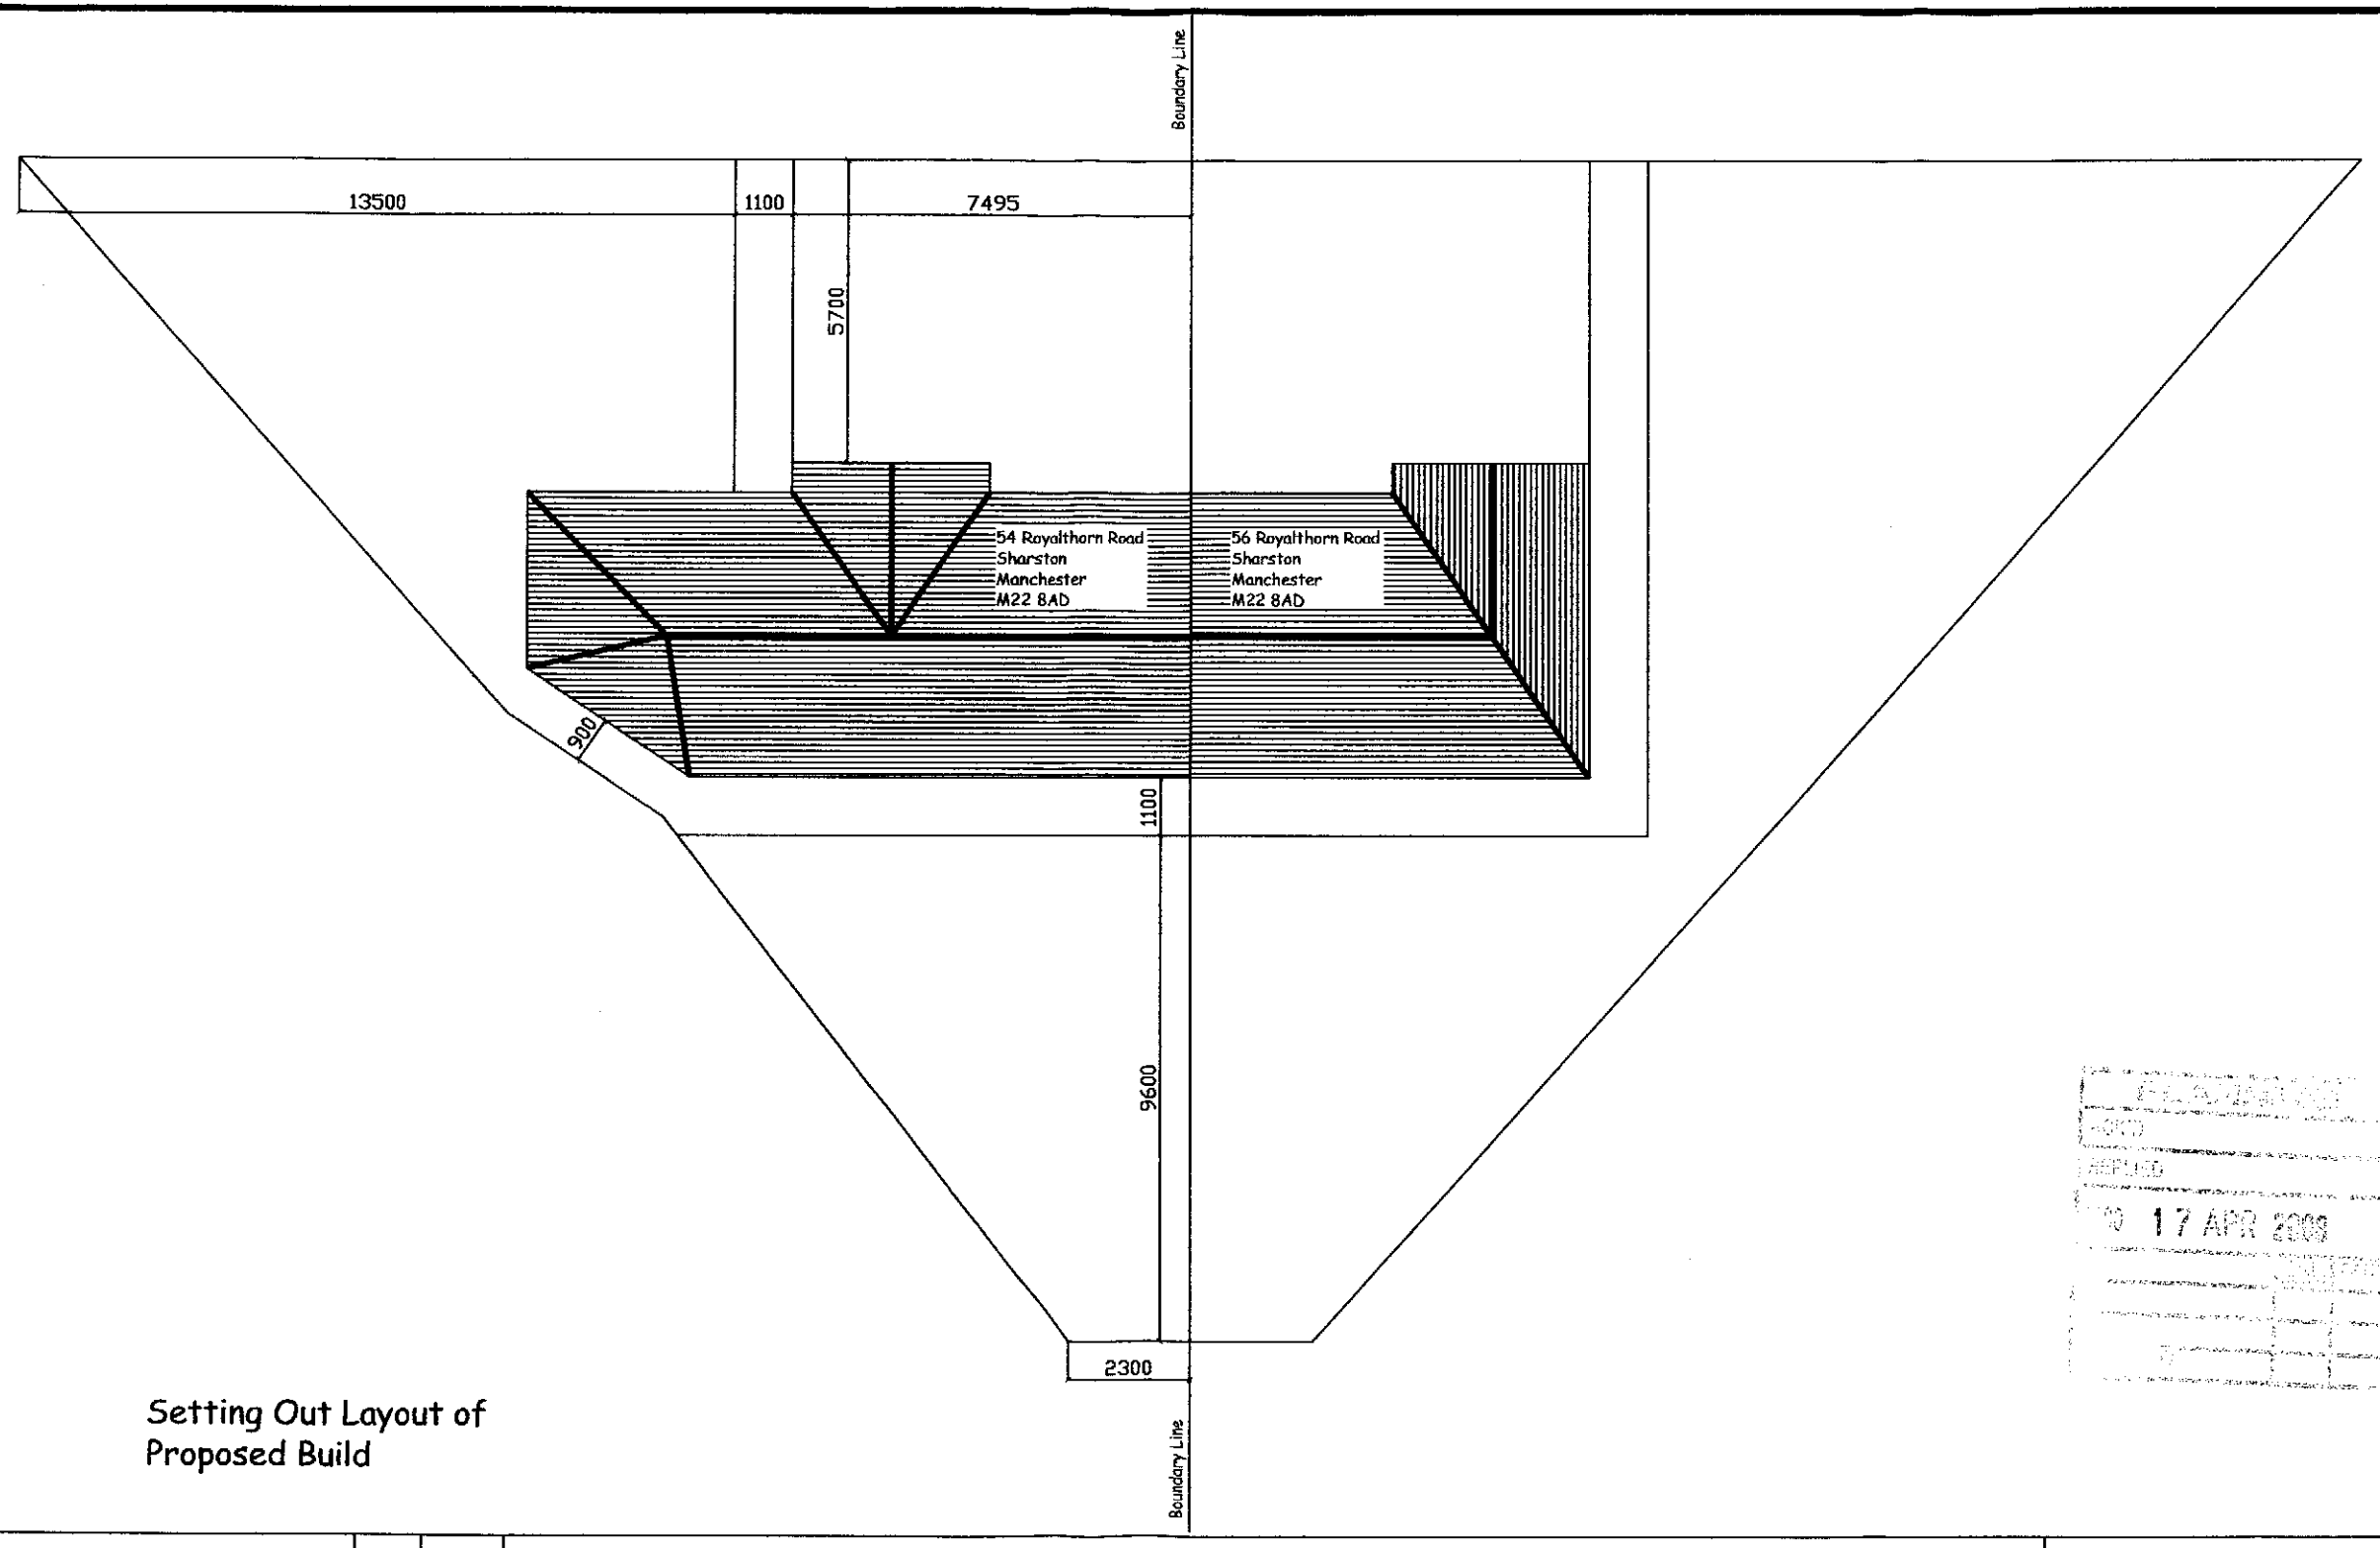

Setting Out Layout of
Proposed Build

RECEIVED
17 APR 2008

54 Royalthorn Rd

Planning Application

Rev	Date	Revison

Title

Setting Out Layout of Proposed Build

Scale **1:125**

Date **February 2008**

Dwg. No.

M228AD/09