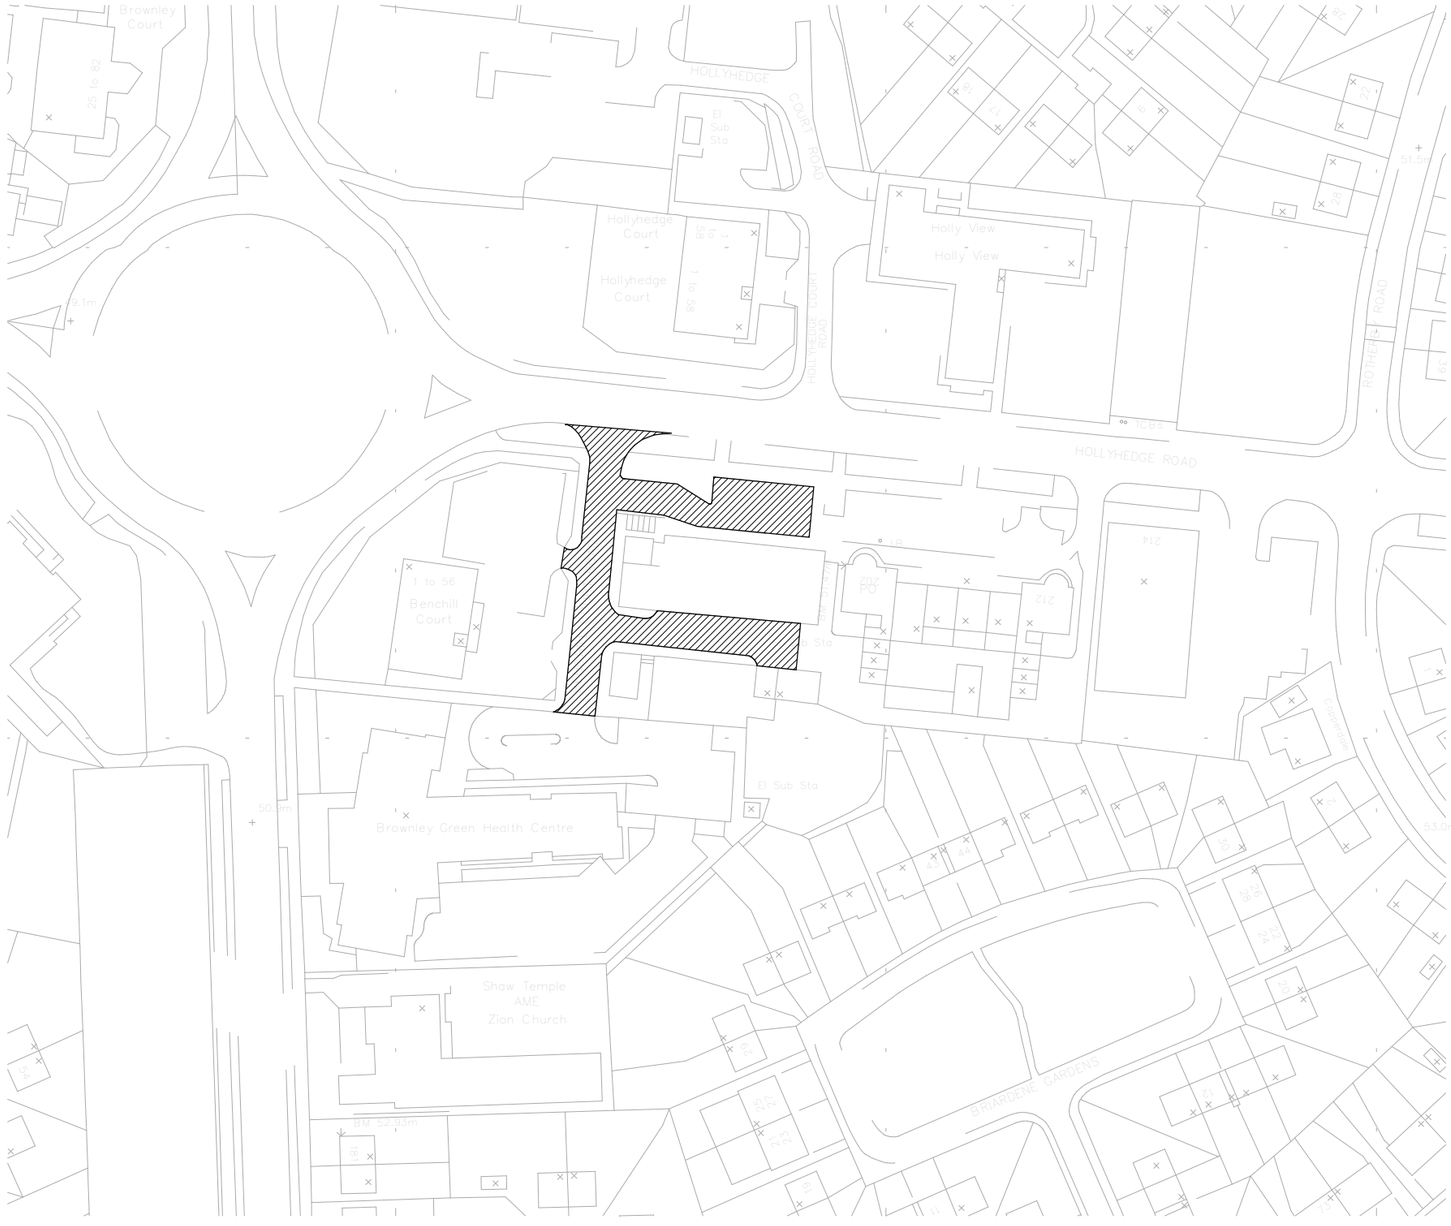

Notes

The Contractor is to check all dimensions and conditions on site before commencing. Do not scale from this drawing.

This drawing remains the copyright of POZZONI LLP.

Scale Bars TO BE USED ONLY AS GUIDANCE

1:100	mm	1000		3000		5000		
1:200	mm	5000		8000				
1:500	M	5		15		25		
1:1250	M	10		30		50		70

North

Highway to be stopped up

Rev	Description	By	Date
F	Revised boundary to include access road anf section of car park	KJ	31/10/13
E	Second Revison 'Stopped Up' Planning	KJ	11/10/13

Client: Wythenshawe Community Housing Group

Job: Taxi Office

Drawing: Road Closure - GA1

Drg. No.: P3642-01 - 005 Rev: F

Date: 10/11/13 Scale: 1 : 1250 @ A3

3D CoOrd: 2D CoOrd: KJ Approved: DG

Project Status: Feasibility | Tender | Construction | Design | Contract | As Built

POZZONI

16 Bowling Green Lane
London
EC1R 0BD

2 Woodville Road
Altrincham
WA14 2FH

020 787 0079
architects@pozzoni.co.uk

0161 928 7848
www.pozzoni.co.uk

Drawings and models powered by POZZONI **BIM** using AutoDesk **Revit**®

Contact us for details