

GIBWOOD ROAD

1:200

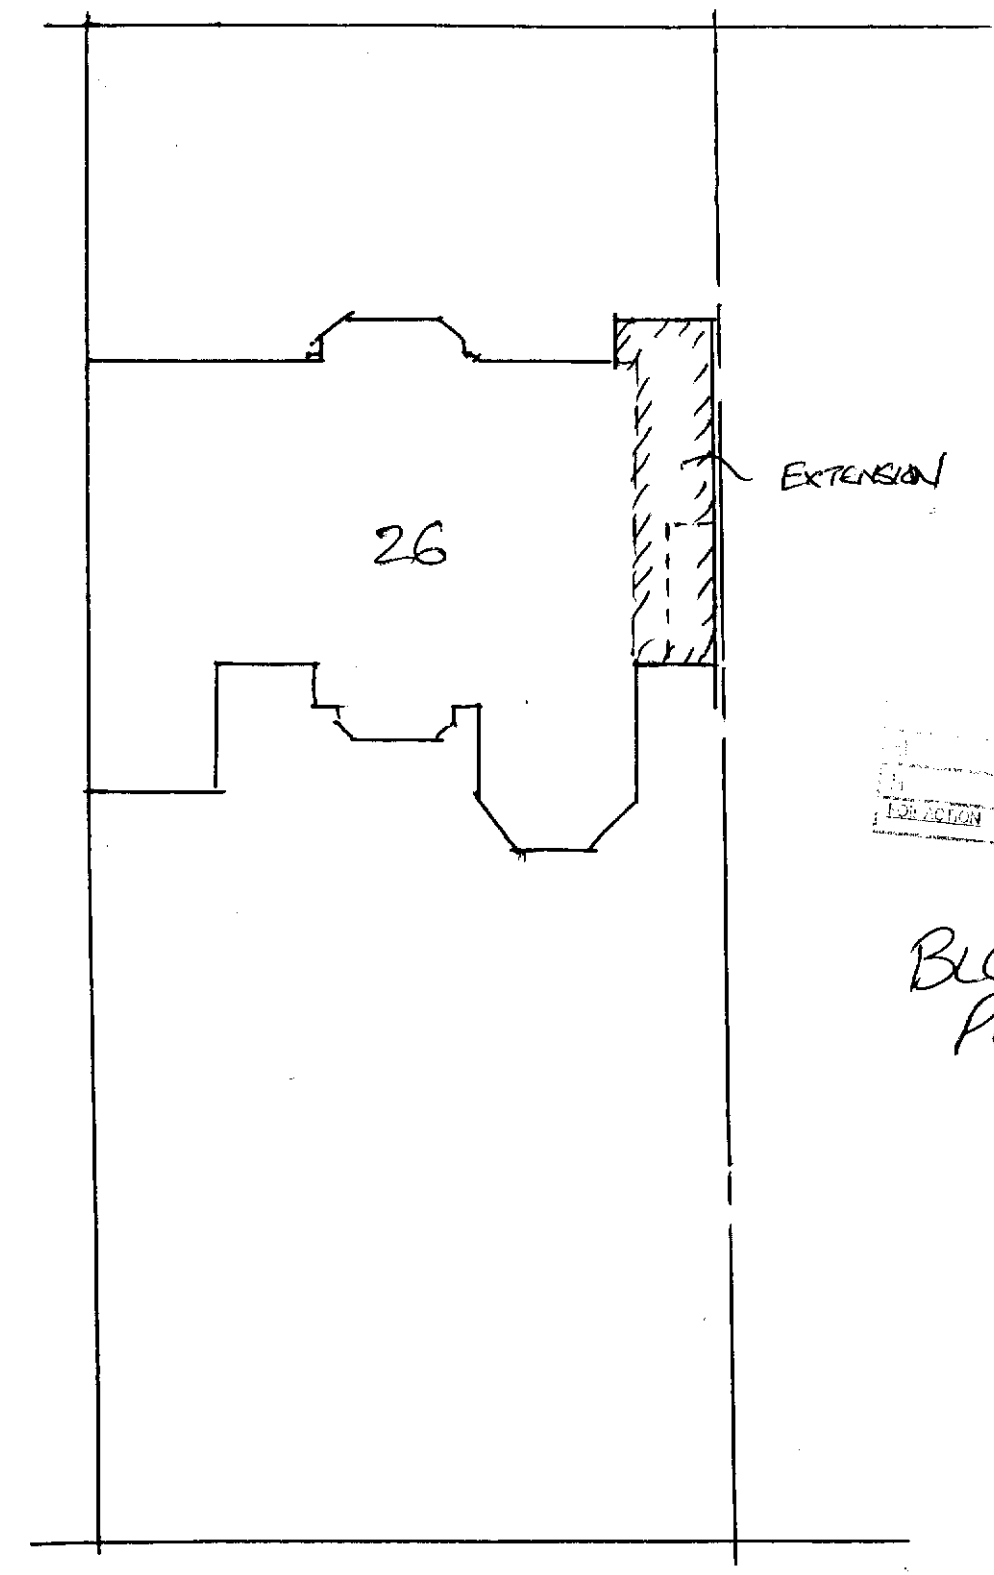

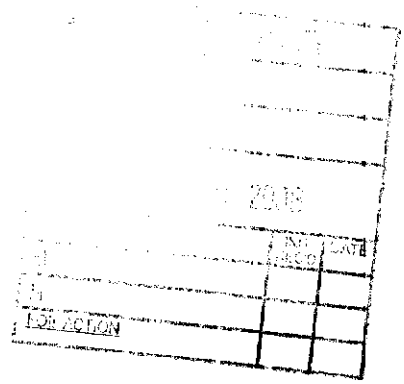

BLOCK PLAN