This drawing is to be read in conjunction with all relevant consultants and specialists drawings. The Architect is to be notified of any discrepancies before proceeding. Do not scale from this drawing. All dimensions are to be checked on site. This drawing is subject to copyright.

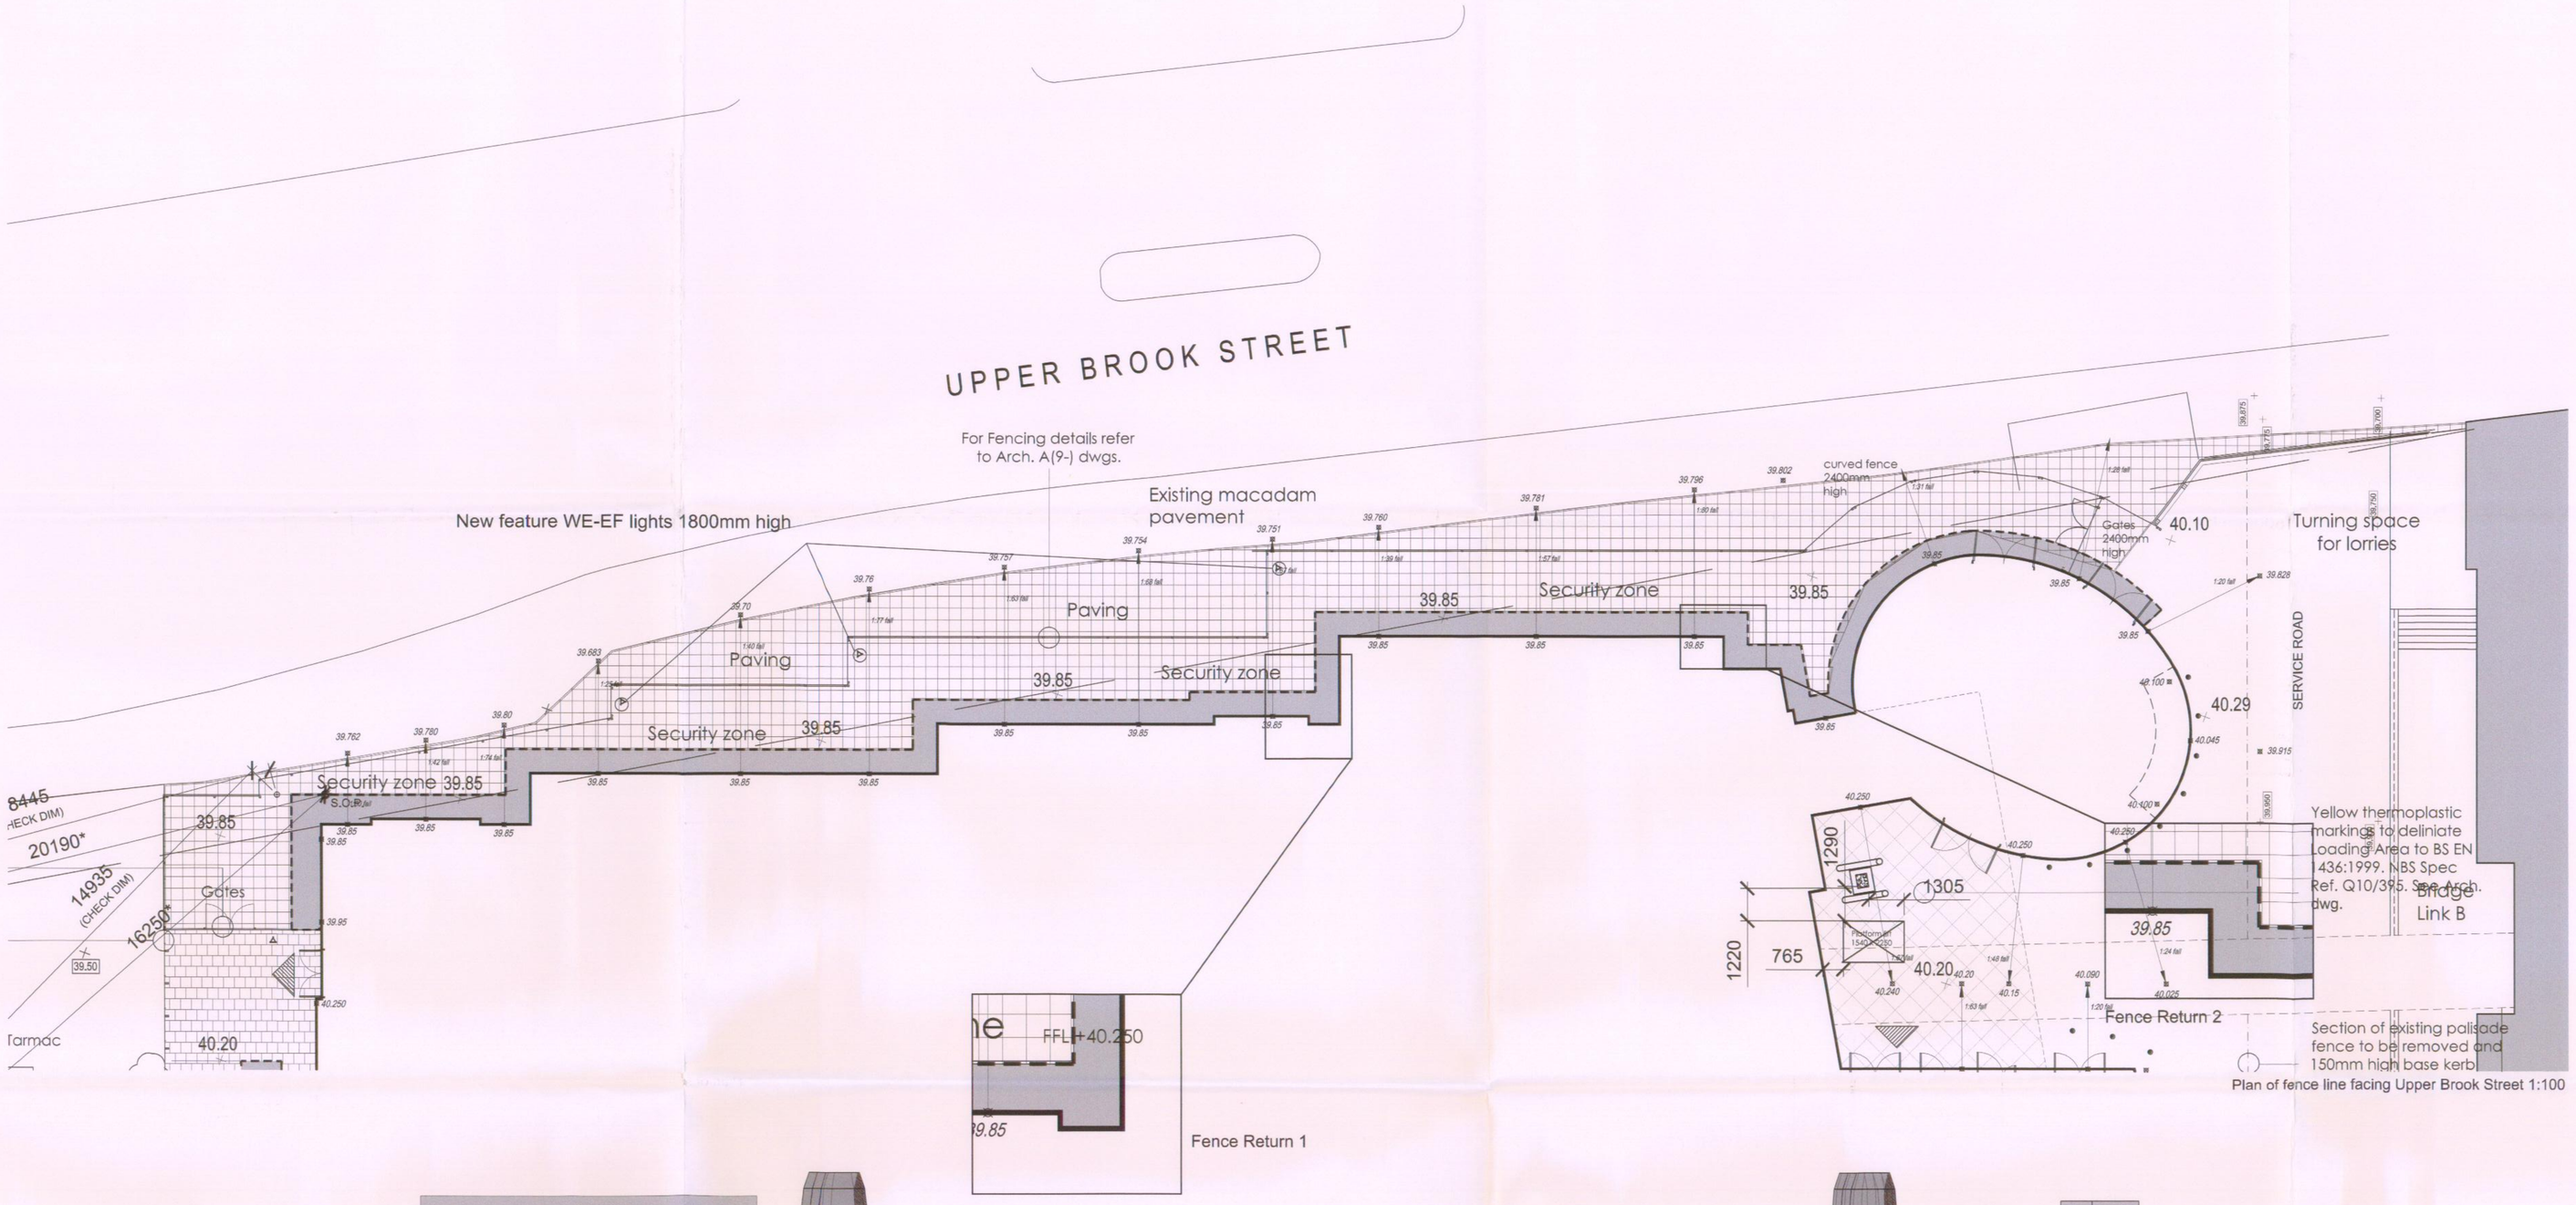

Plan of fence line facing Upper Brook Street 1:100

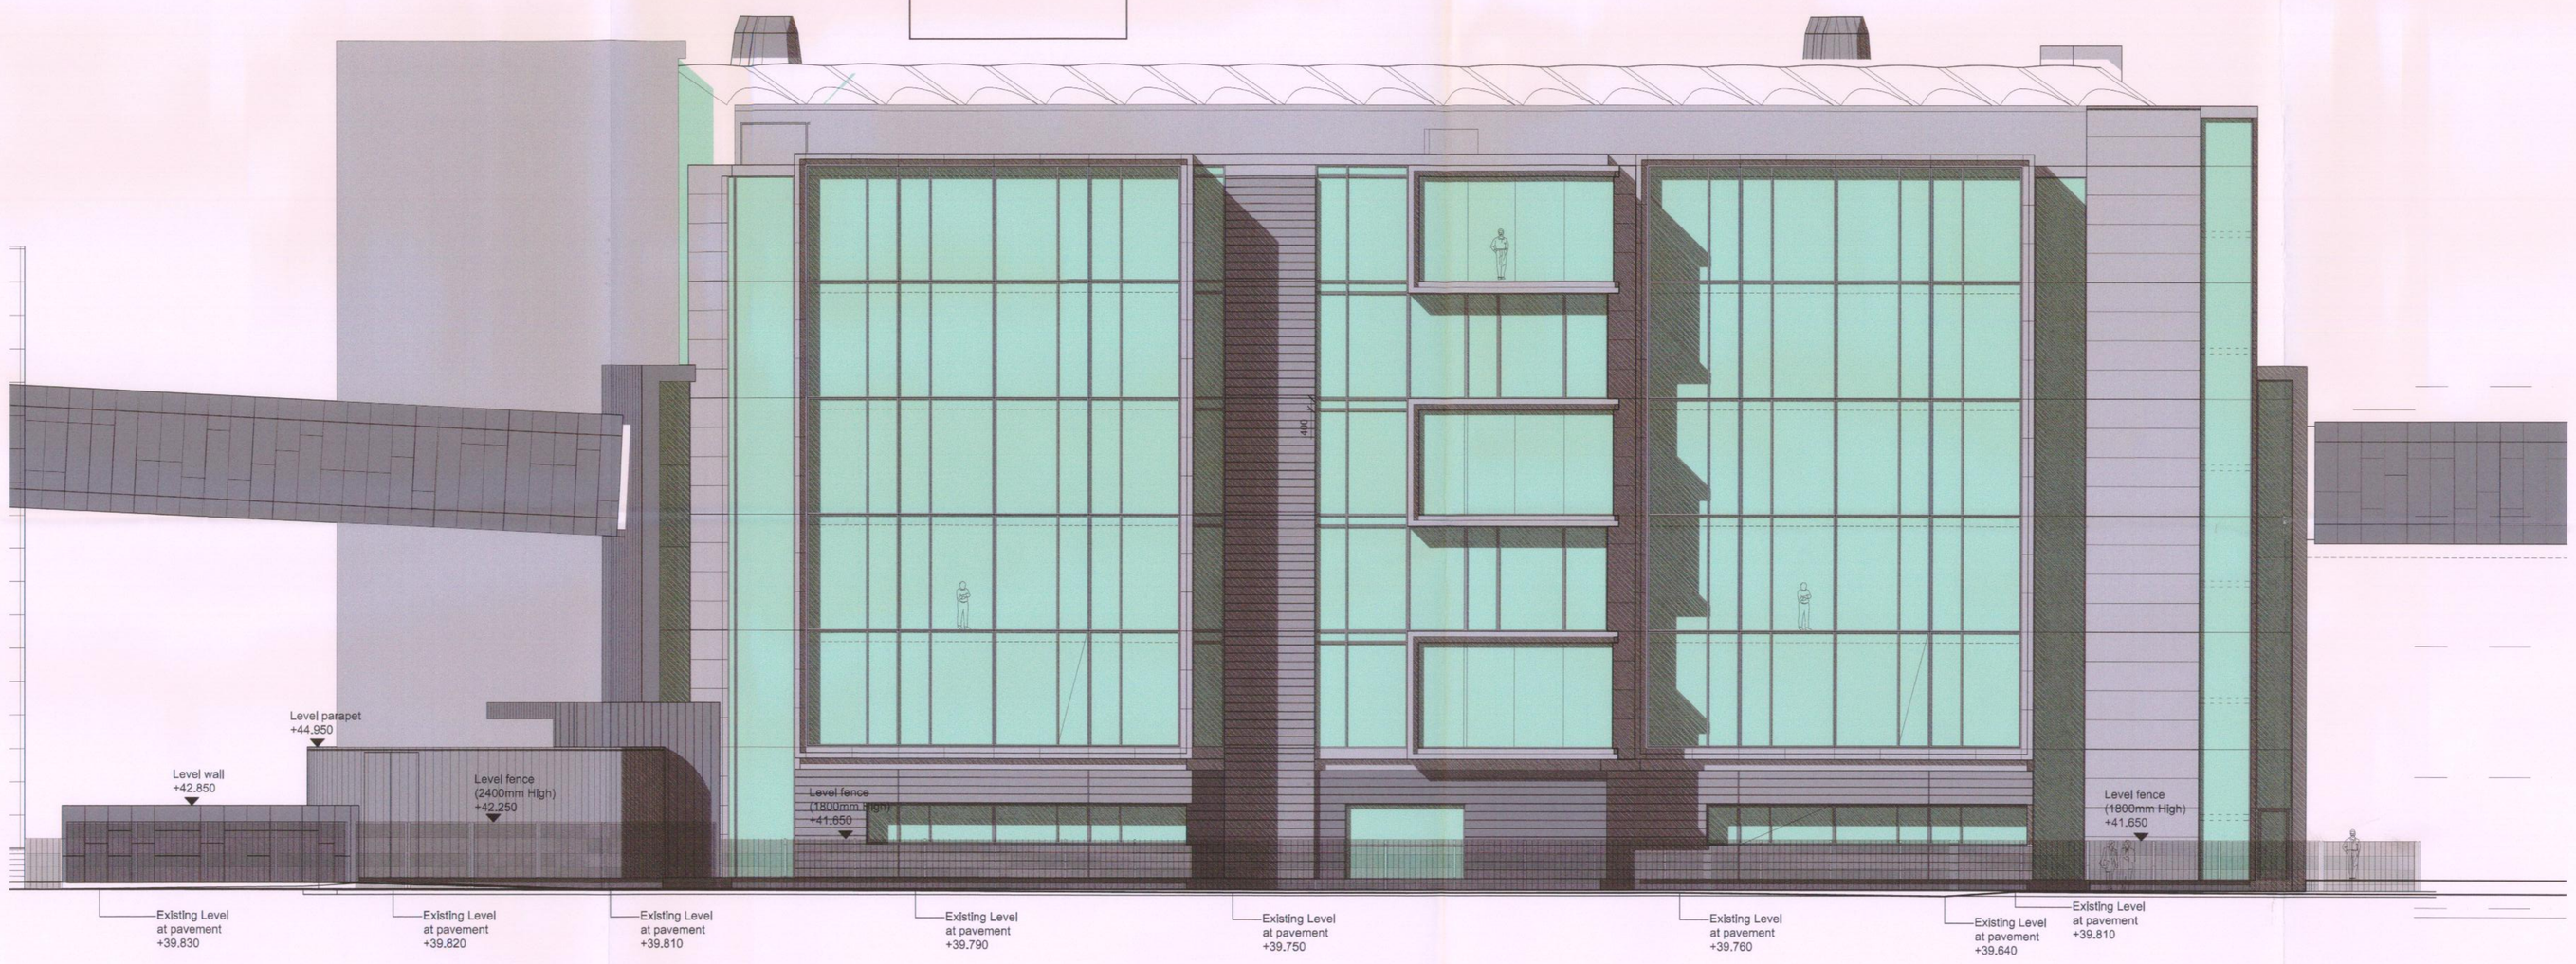

Elevation of fence line facing Upper Brook Street 1:100

Note: Please find further details on drawing no 4105 A(9-)02

- CONSTRUCTION ISSUE -

no.	by	chk.	revision	date
C	adw		revd to show SECURIFOR fence	15.05.0
B	adw		revd following planners comment	07.02.0
A	9		Issued for construction	20.08.0
3	9		Fence type refs updated	06.10.0
2	9		Fence type refs updated	03.10.0
1	9		Updated in line with addition of glazed returns	24.05.0

client:
University of Manchester

Architect

project:
SEP

title:
Proposed UBS Fence
Plan and Elevation

by 4	date 02 06 2005	no.		rev.
chk.	scale(s) 1:100@A0	4105 A(9-)01		C

PLANNING
ACKD
REPLIED
DESCD - 9 JUN 2008