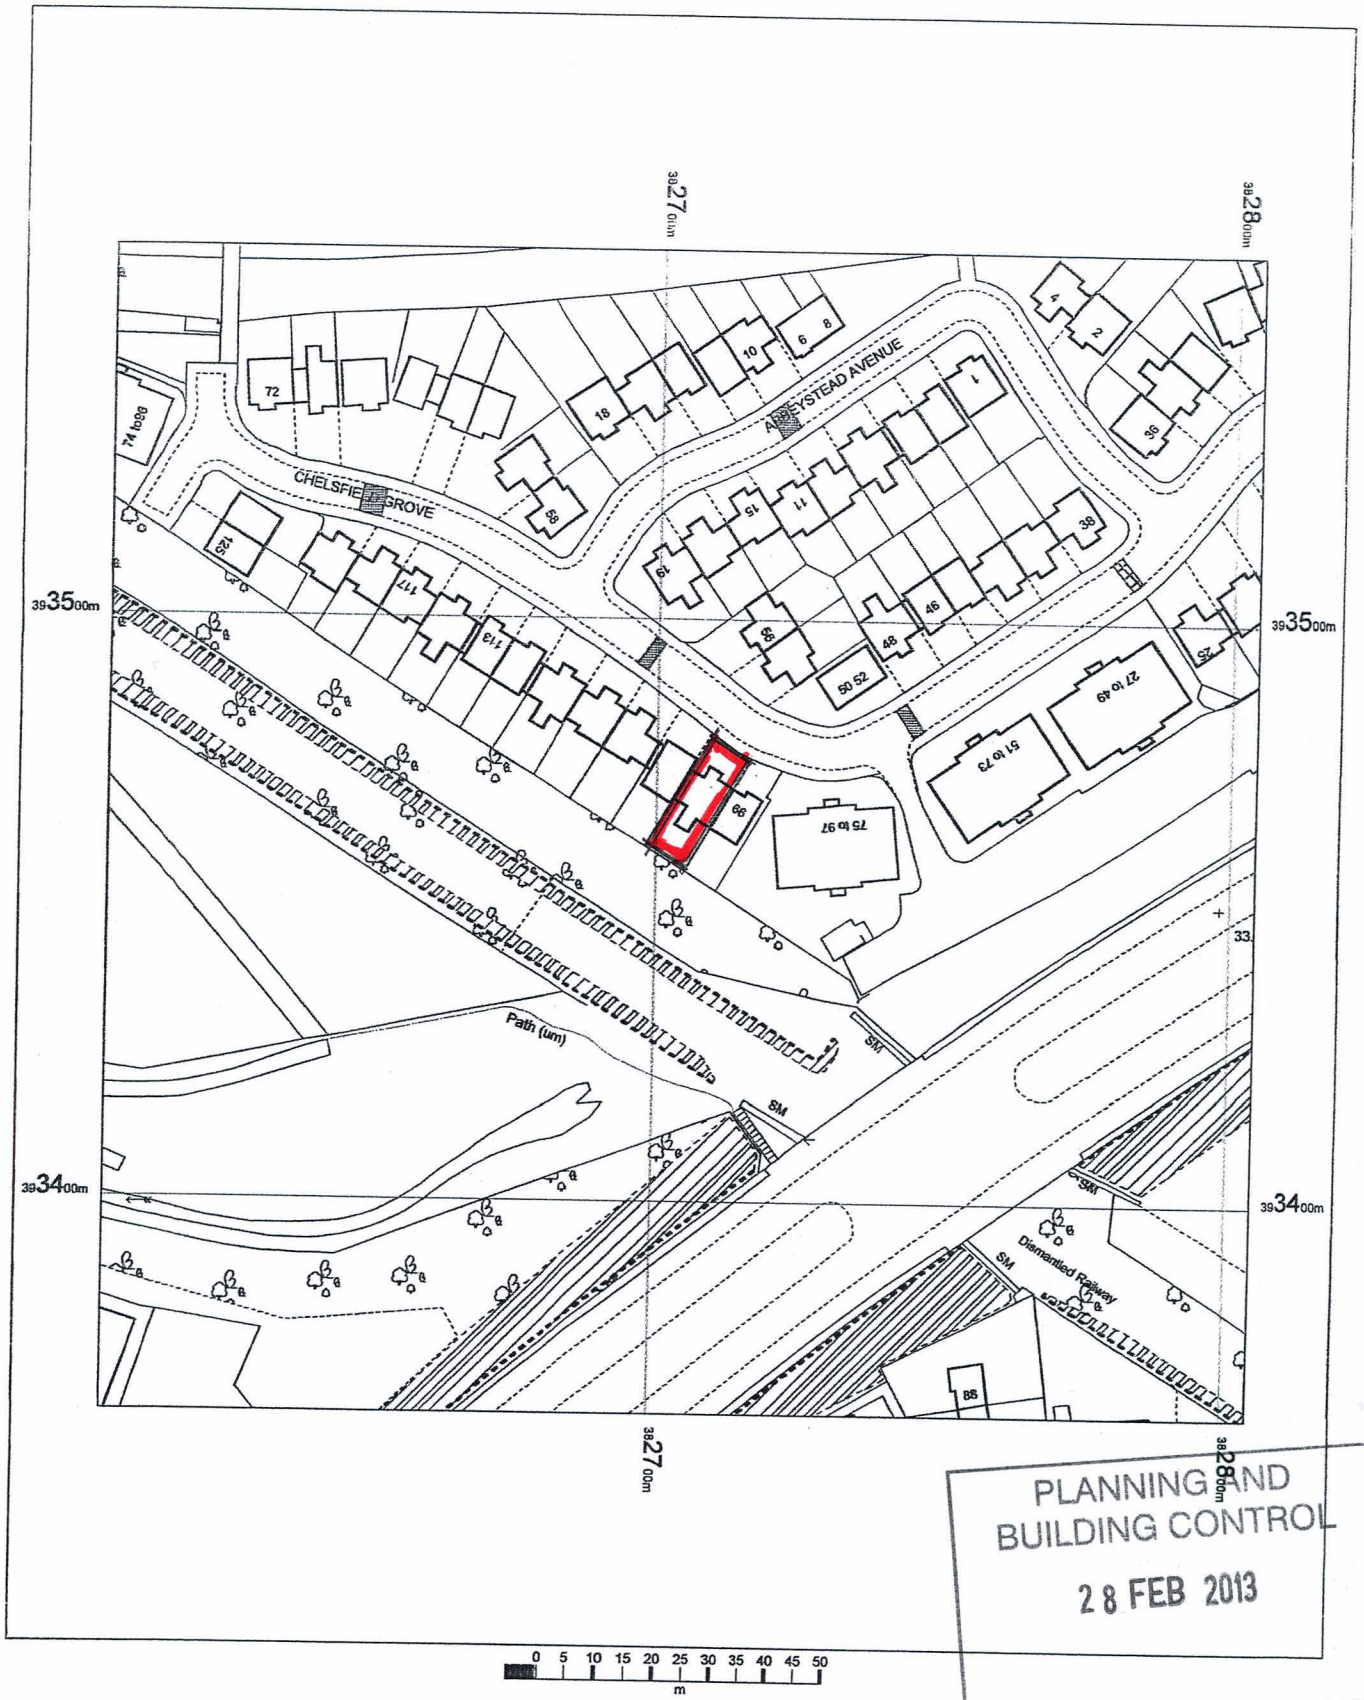


PLANNING AND BUILDING CONTROL
28 FEB 2013

OS Mastermap
06 December 2011, ID: BW1-00114025
maps.blackwell.co.uk

1:1250 scale print at A4, Centre: 382704 E, 393463 N

©Crown Copyright. Licence no. 100041040

Ordnance Survey

BLACKWELL'S
www.blackwellmapping.co.uk
TEL: 0113 245 2623
comments@maps.blackwell.co.uk