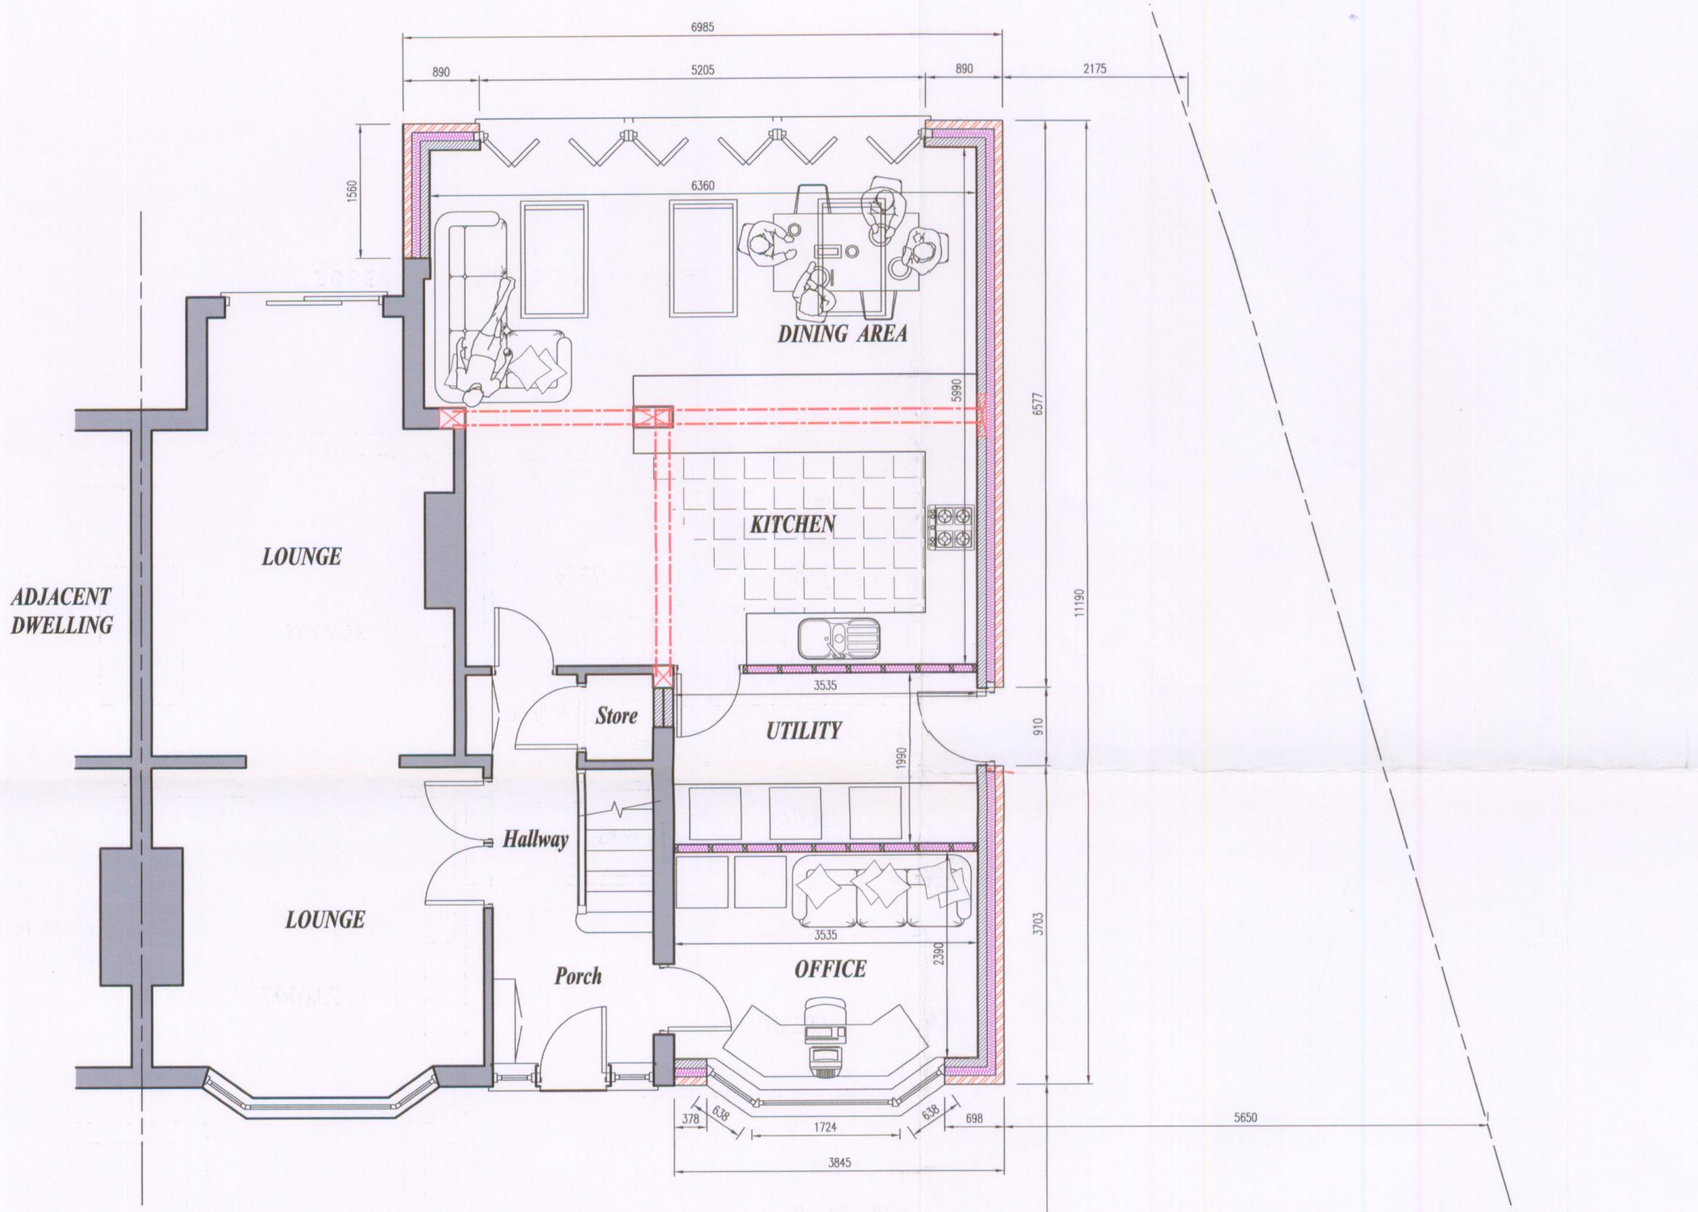

PROPOSED GROUND FLOOR PLAN scale 1:50

RECD 09 APR 2008
PLANNING
ISSUED
CKD

CAD
ARCHITECTURAL Ltd
BUILDING DESIGN & PLANNING
1ST FLOOR
BOROUGH MILL
NEILD STREET
OLDHAM. OL8 1QG
Tel : 0161 633 0484 Fax : 0161 633 0484
Web site www.plans.uk.com
e-mail info@plans.uk.com

Client: MR S. SMYTHE	
Project: DOUBLE STOREY SIDE & SINGLE STOREY REAR EXTENSION	
Dwg Tile: PROPOSED SETTING OUT PLAN	
Date: APRIL 2008	Scale: 1 : 50 @ A2
Job No: 03.08.48	Dwg No: AL02
Drawn: D.L	Checked:

Address: 56 KENSINGTON ROAD,CHORLTON, M21 9NU