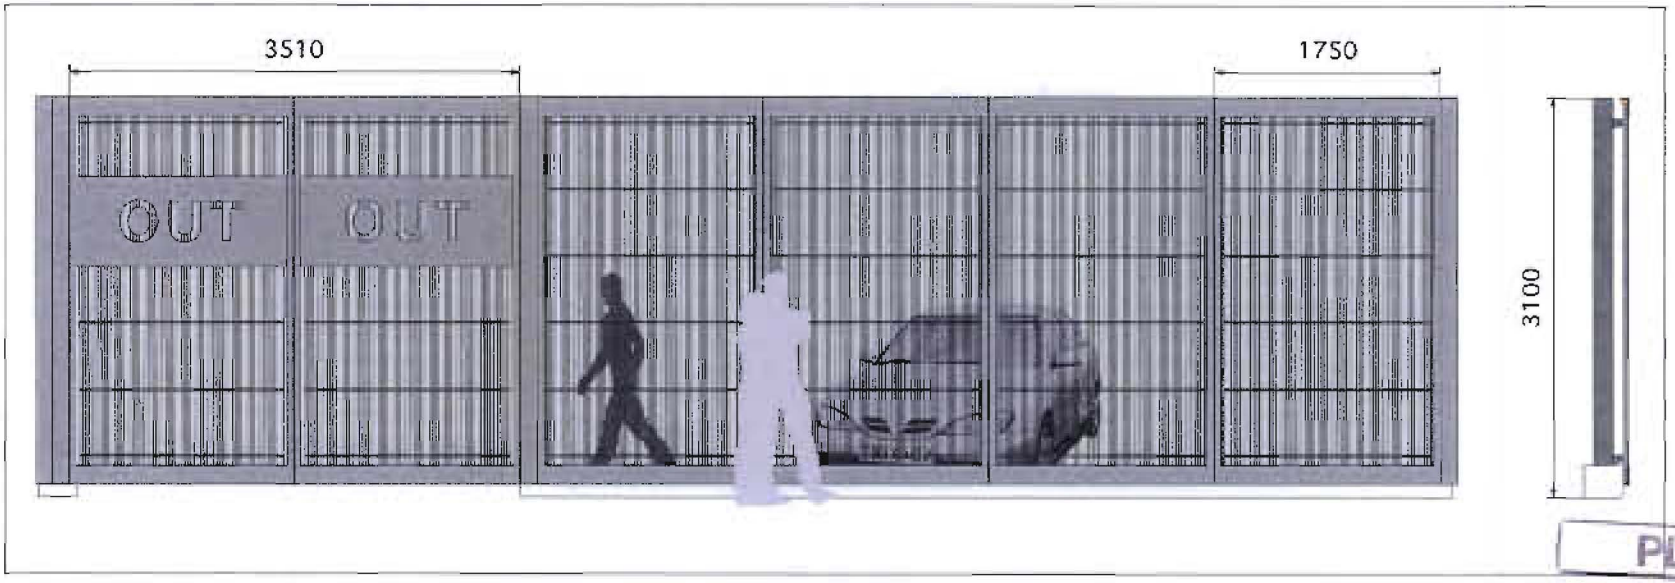


PLANNING
ACK'D
REPLIED
REC 17 AUG 2009
M
M
M
DATE
ACTION

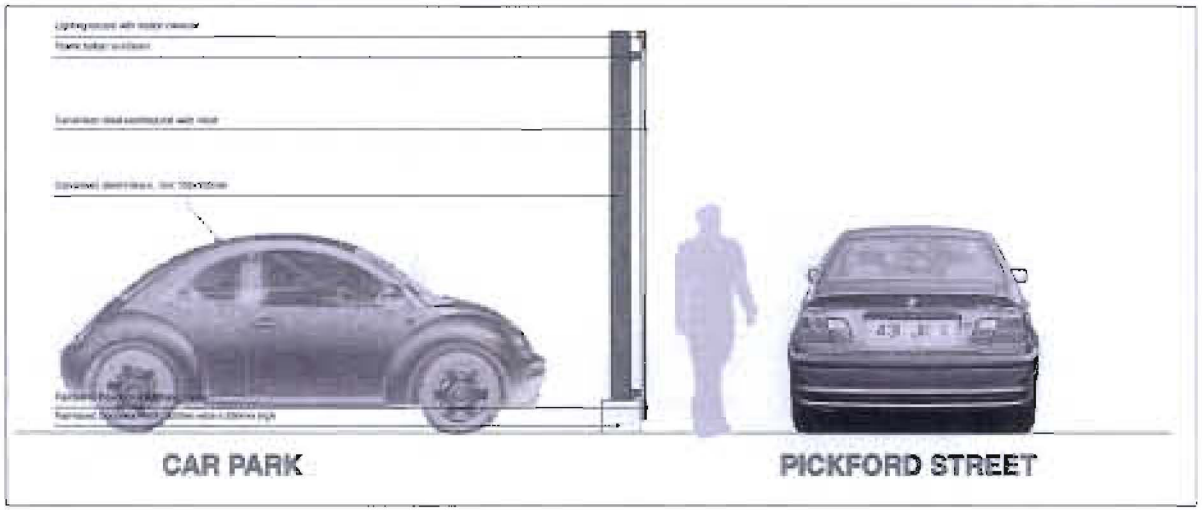


**ANCOATS : PICKFORD STREET**
NORTH WEST DEVELOPMENT AGENCY

**Elevation and Section of Pickford Street Car Park**
Drawing No.L.30*027 Rev. - Scale 1:20@A1 Date 17.06.07

CAMLIN LONSDALE LANDSCAPE ARCHITECTS
Parc Busnes Llangadfan Y Trallwng Powys SY21 0PJ
T 01938 820 492 F 01938 820 425 E all@camlinlonsdale.com