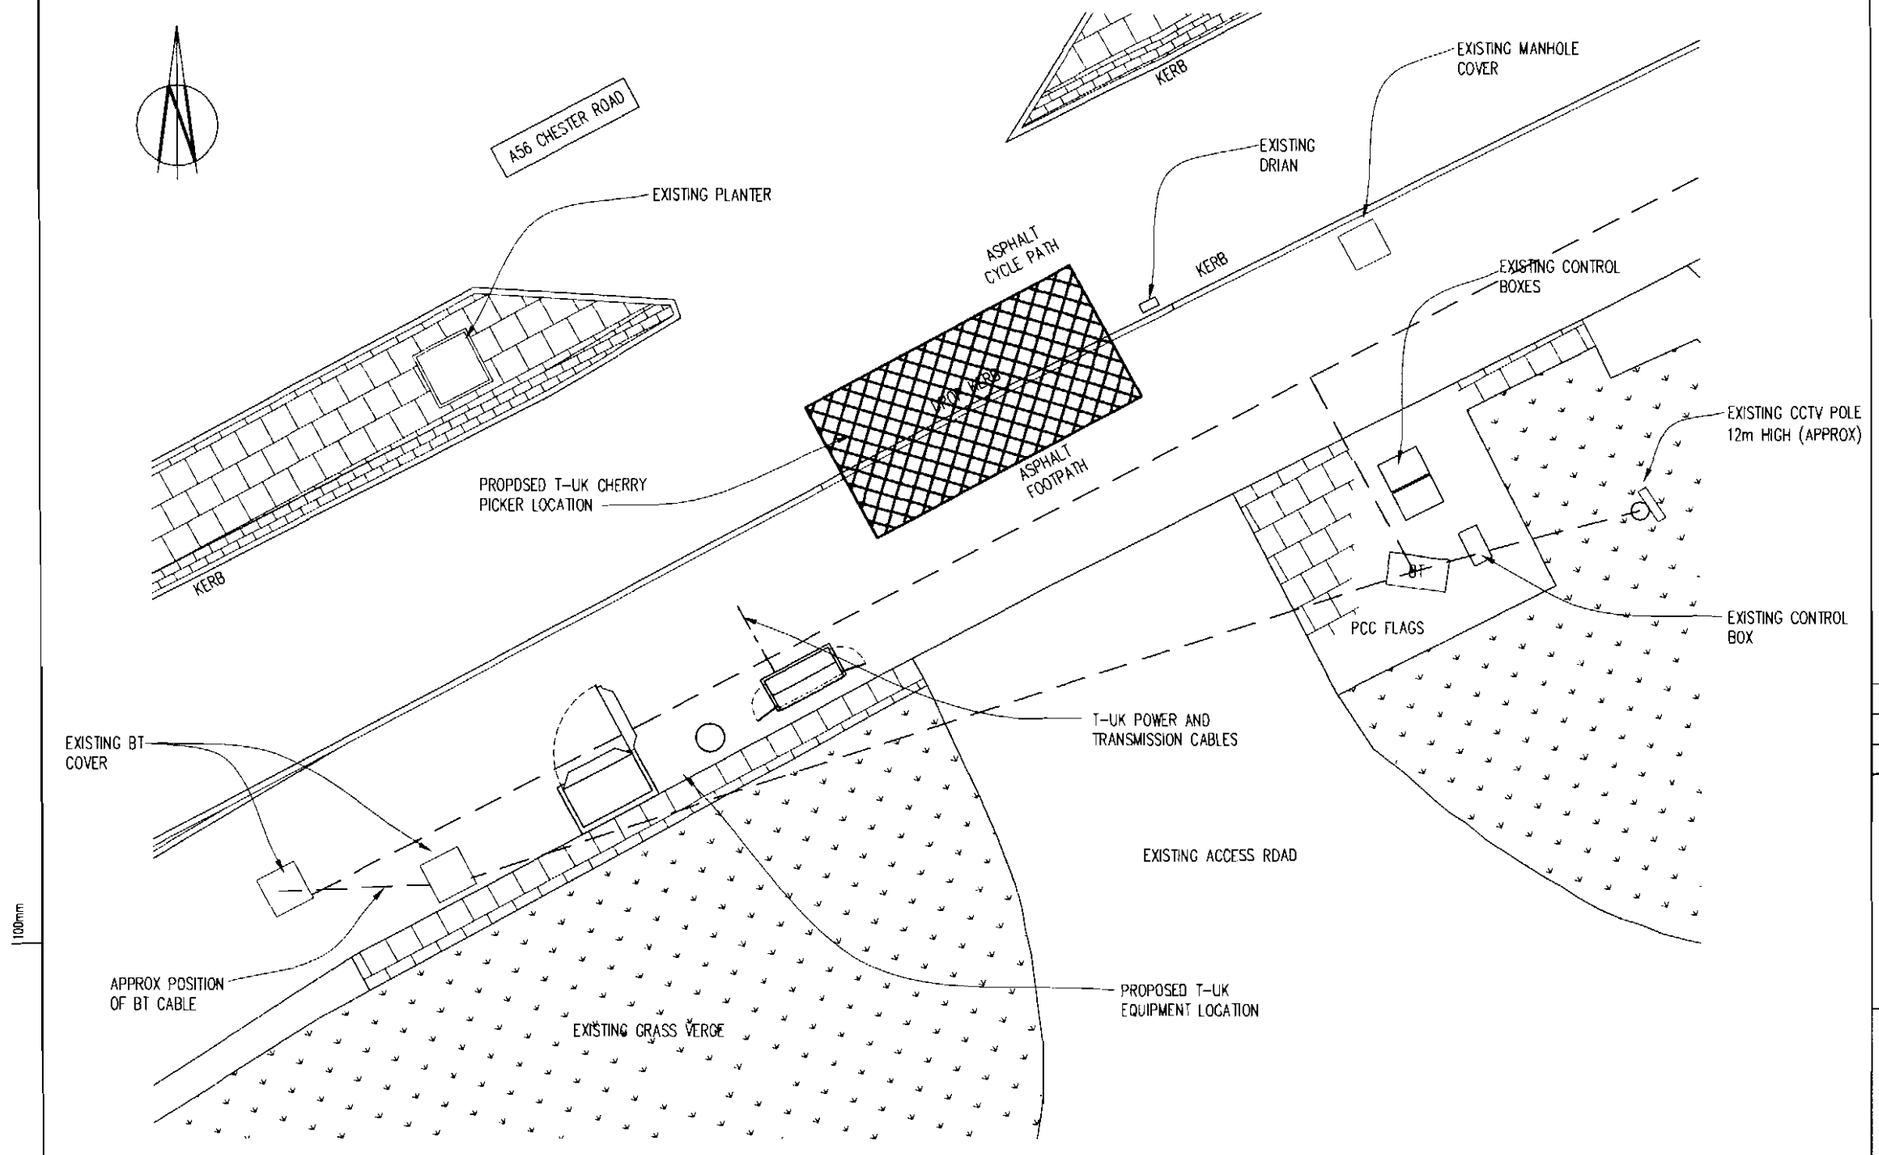

SITE PLAN

SCALE 1:100

NOTE

1. T-UK TYPE STREETWORKS SAFETY SIGN ATTACHED TO TOWER 2000 BELOW ANTENNA ON ACCESS SIDE

2. T-UK TYPE ELECTRICAL SAFETY SIGN TO BE FITTED ON OUTSIDE OF METER CABINET DOOR.

3. TYPE T-MOBILE ENTRY SIGN TO BE FITTED ON INSIDE OF STREETWORKS CABINET DOORS.

4. T-UK TYPE ANTENNA-1 SAFETY SIGN TO BE FITTED TO BACK OF ANTENNA AND TO TOWER 200 BELOW EACH ANTENNA ON BORE SIGHT

NOTE: ROUTE OF POWER AND TRANSMISSION SUPPLIES ARE APPROXIMATE AND ARE INDICATIVE ONLY

PROPOSED POWER SUPPLY ROUTE: —— ——

PROPOSED TRANSMISSION SUPPLY ROUTE: —— — ——

PROPOSED COMBINED POWER & TRANSMISSION SUPPLY ROUTE: —— · ——

100mm
50mm
10mm

A3

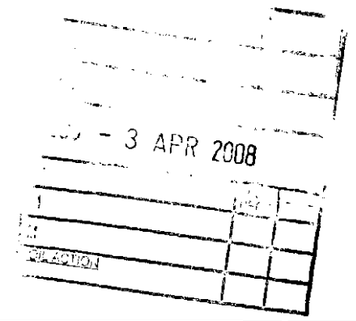

No.	Revision	Date	By	ckd

PURPOSE OF ISSUE

● Approval ● Planning ● Legal ○ Construction ○ As-built

T-Mobile

T-Mobile (UK) Ltd

Registered Address: Hatfield Business Park, Hatfield, Hertfordshire AL10 9BW
Telephone: 01707 315000 Facsimile: 01707 289301
Registered No: 01982181

WHP Wilkinson Helsby
St. James Court
Wilderspool Causeway
Warrington WA4 6PS

Tel: 01925 424100 Fax: 01925 424101
e-mail: info@wilkinson-helsby.co.uk

Client	T UK CELL No. 56113
Contract	CHESTER ROAD ROUNDABOUT CHESTER ROAD MANCHESTER. M15 4JA
Title	PROPOSED TELECOMMUNICATIONS STREETWORKS INSTALLATION SITE LAYOUT

Designed DW	Checked DW	Date 29.02.08
Drawn DV	Approved SPH	Scale AS SHOWN
DRAWING No. 107 496-02		REVISION -