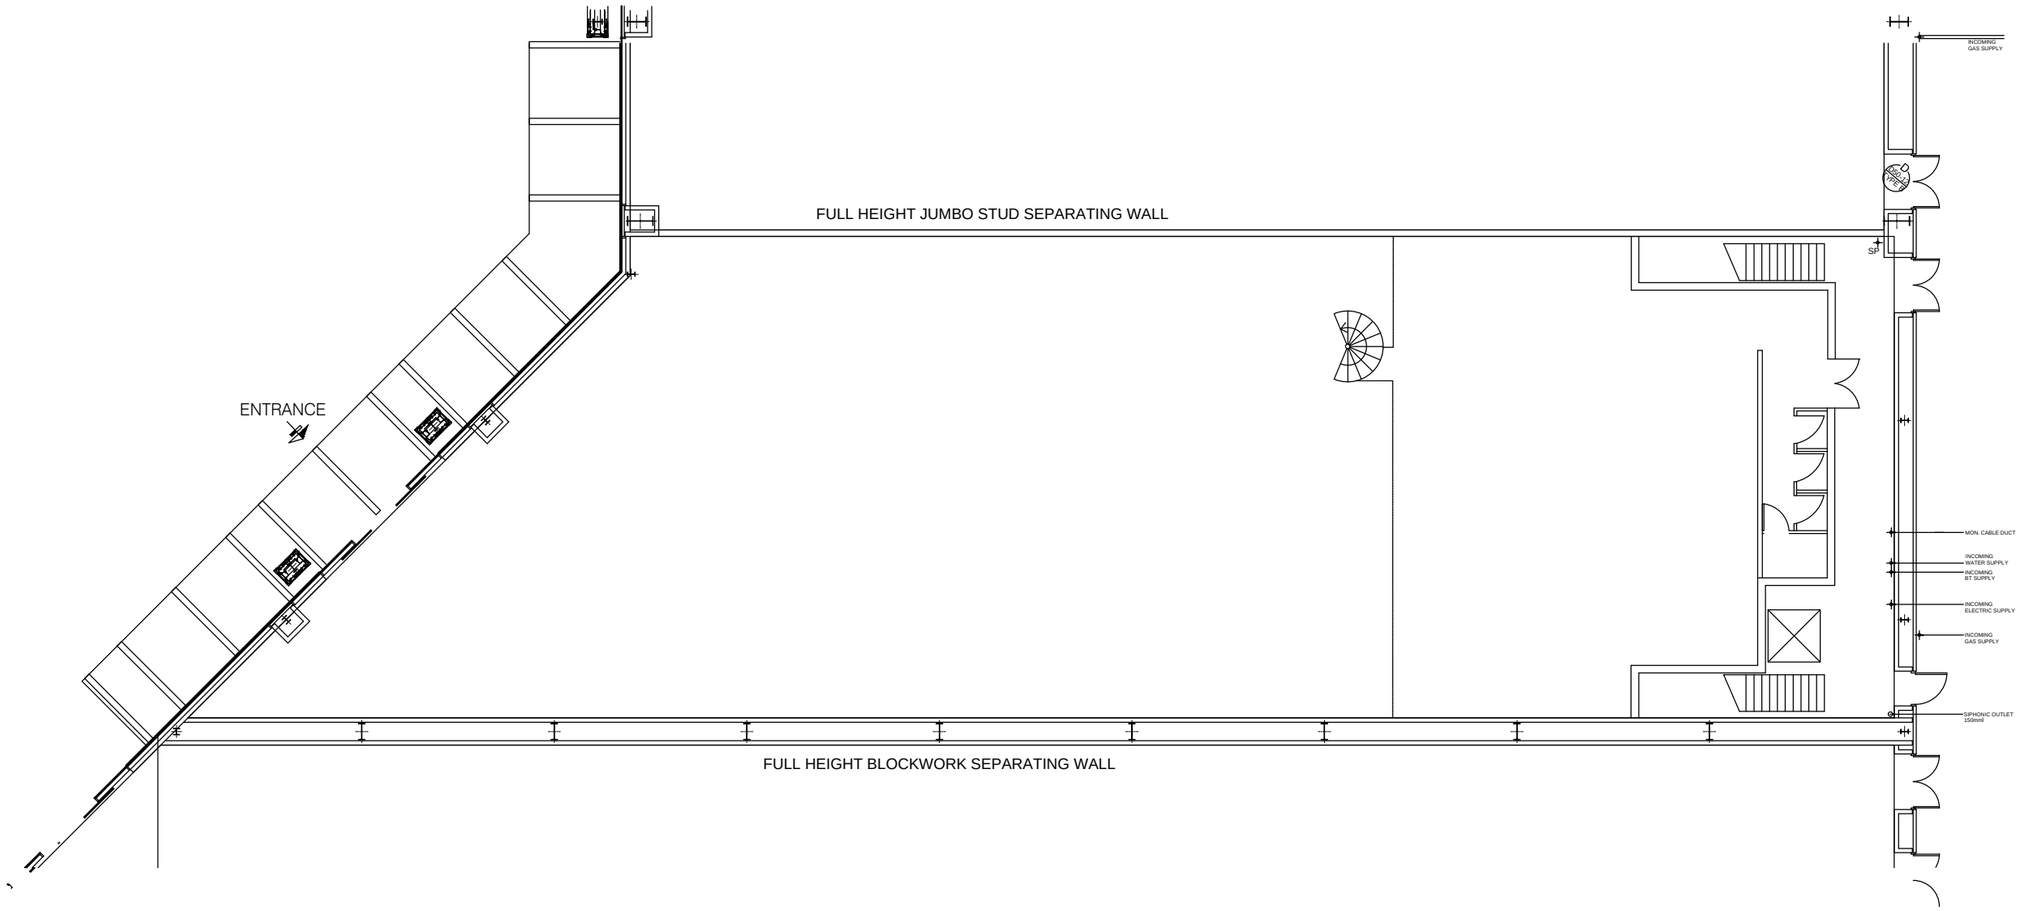

PLANNING

REVISIONS

ISSUE	AMENDMENT	DATE
A	For Preliminary Issue	13.04.2012
B	Issued for Plant application	30.07.2012

CLIENT. H&M

JOB NUMBER. –

PROJECT.
Unit 28
Manchester Fort
Retail Park
Manchester

DRAWING TITLE.
EXISTING GROUND FLOOR PLAN

Terra Architectural Partnership

10 Joyce Dawson Way
Thamesmead Town Centre
London SE28 8RA

Tel.: +44 (0)20 8310 2210
Fax: +44 (0)20 8312 4008
paul@terrapartnership.com

DRAWN BY.	CHECKED BY.	SCALE.	DATE.
A.Milivojevic	P. Terblanche	1:200 @ A3	13.04.2012

DRAWING NUMBER. TAP/2318/E-GF

REVISION. B