All dimensions are to be checked on site, any discrepancies are to be reported to the Architect before work commences. Do not scale from this drawing.

This drawing is to be read in conjunction with all relevant consultants and specialists drawings / documents, any discrepancies are to be reported to the Architect before the affected work commences.

All structural components shown are indicative only. Details / calculations of structural members are to be provided by the Structural Engineer.

This drawing is copyright.

A	Submission of planning application	17/06/2009
B	Amendments for validation of planning application	01/07/2009

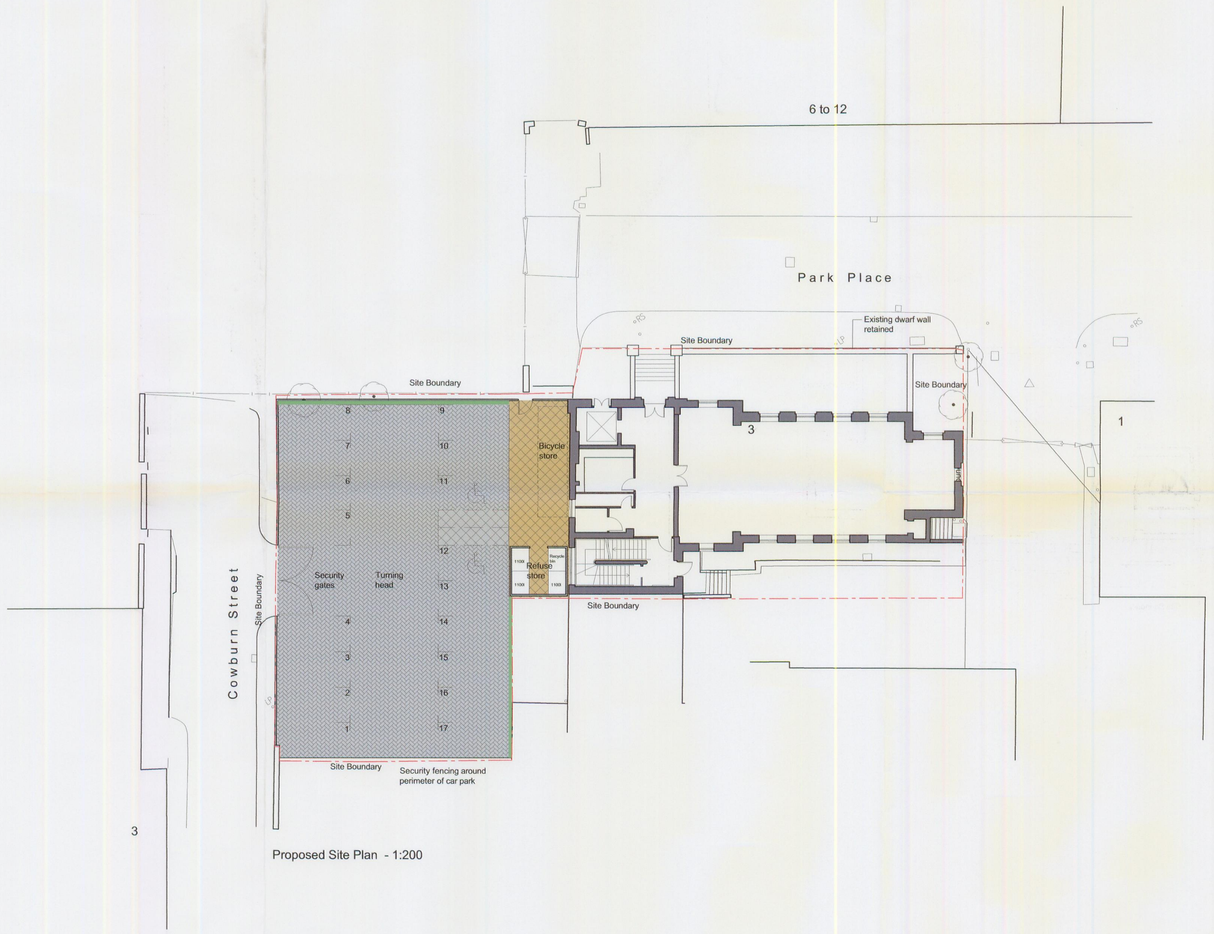

Proposed Site Plan - 1:200

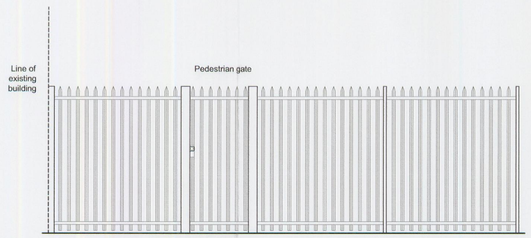

Proposed Boundary Treatment and Pedestrian Gates - 1:50

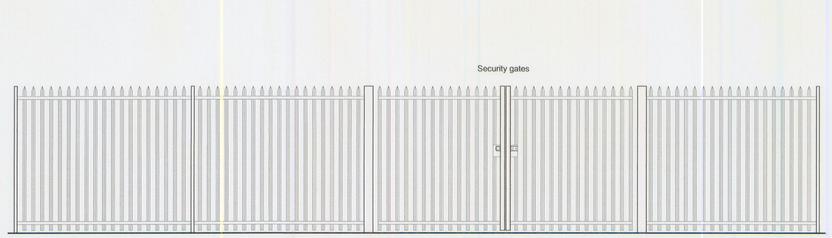

Proposed Car Park Boundary Treatment - 1:50

PLANNING
ACKD
REPLIED
RECD 3 - JUL 2009
INIT. | DATE
CASTRAN

T&G Associates Limited
Architects & Urban Designers

Tel : 0161 848 7263
Fax : 0161 877 9587
e-mail: mail@tandgassociates.co.uk

1st Floor, Westwood House
Greenwood Office Park,
Manchester, M5 4QH

Client:
Oriental Developments Ltd

Project:
3 Park Place, Manchester, M4 4EZ

Drawing Title:
Proposed Site Plan

Scale: 1:200 & 1:50 @ A1

Date: June 2009

Drawing No: 8163 / 101

Revision: B