






MR & MRS TALAT AHMAD.
20 PAULHAN RD.
WITHINGTON, M20. 6FF.
① TWO STOREY REAR & SIDE EXTN
② SINGLE STOREY KITCHEN EXTN
SCALE 1:100. FIRST DRAFT.
SUBJECT TO POSSIBLE CHANGE DESIGN AMMENDMENTS.

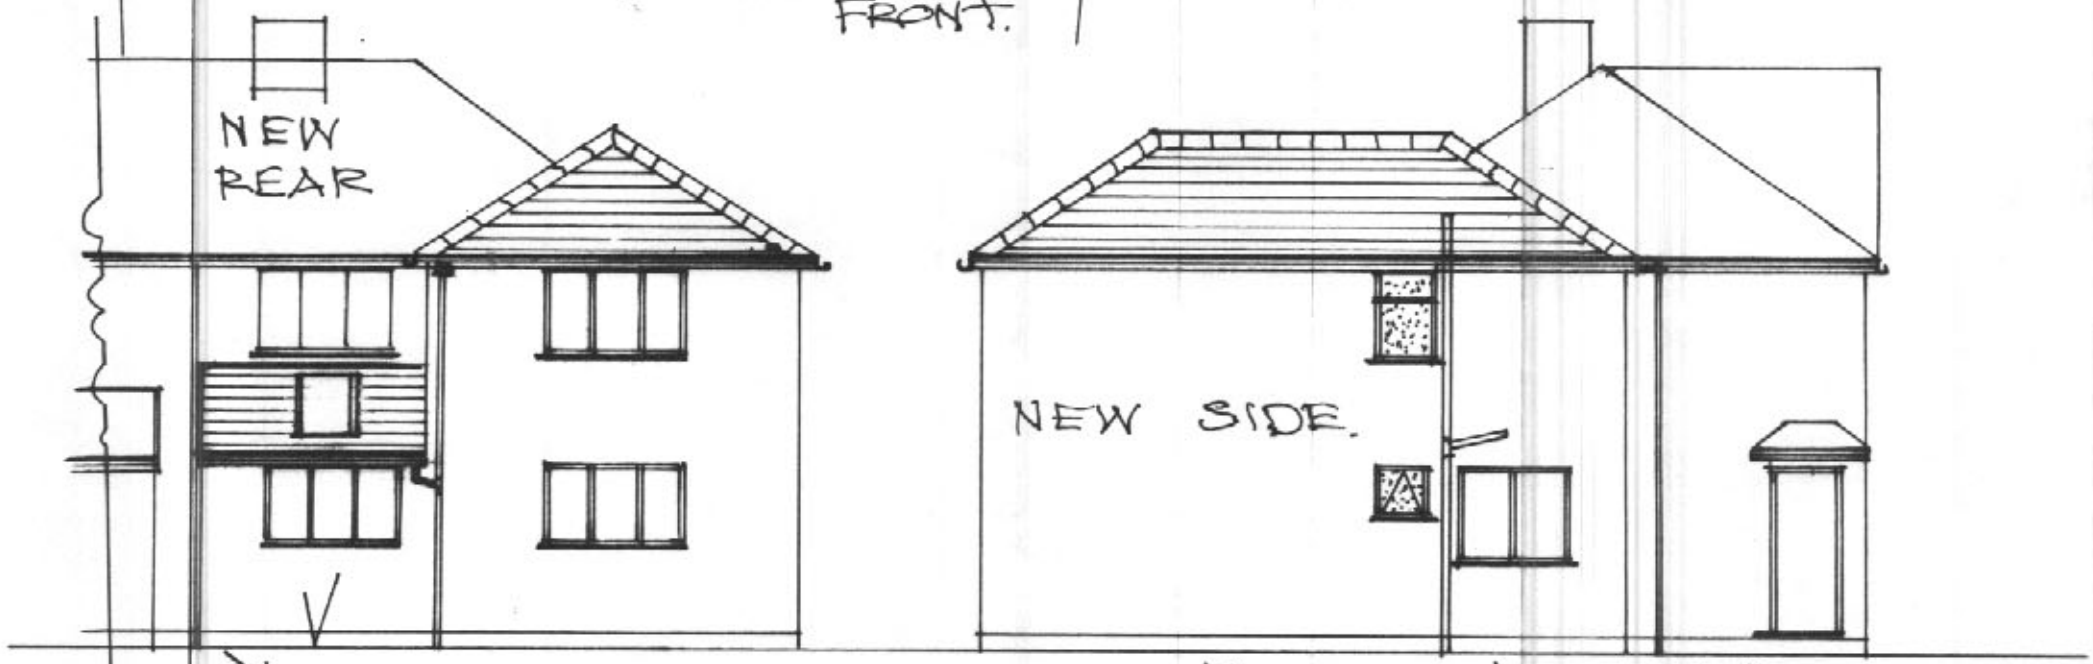

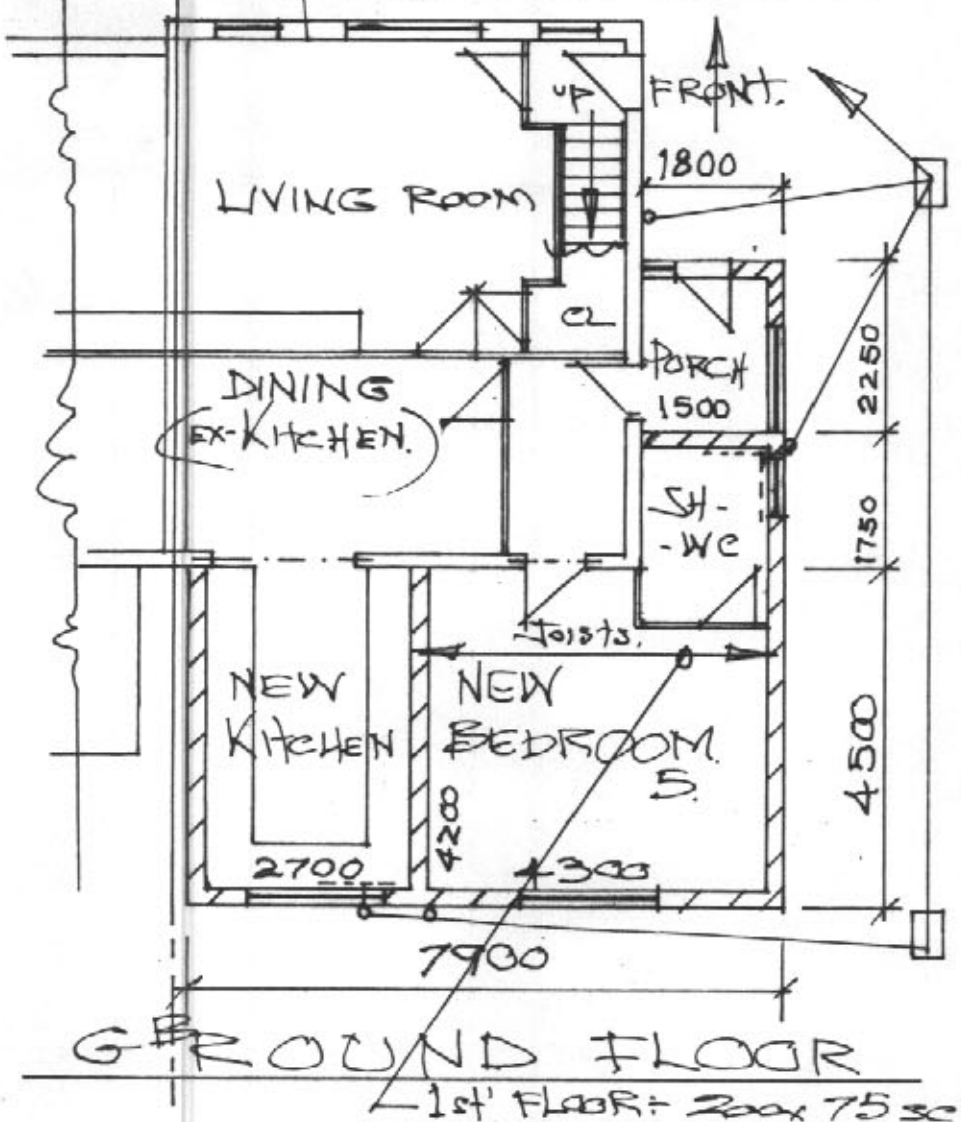

GROUND FLOOR

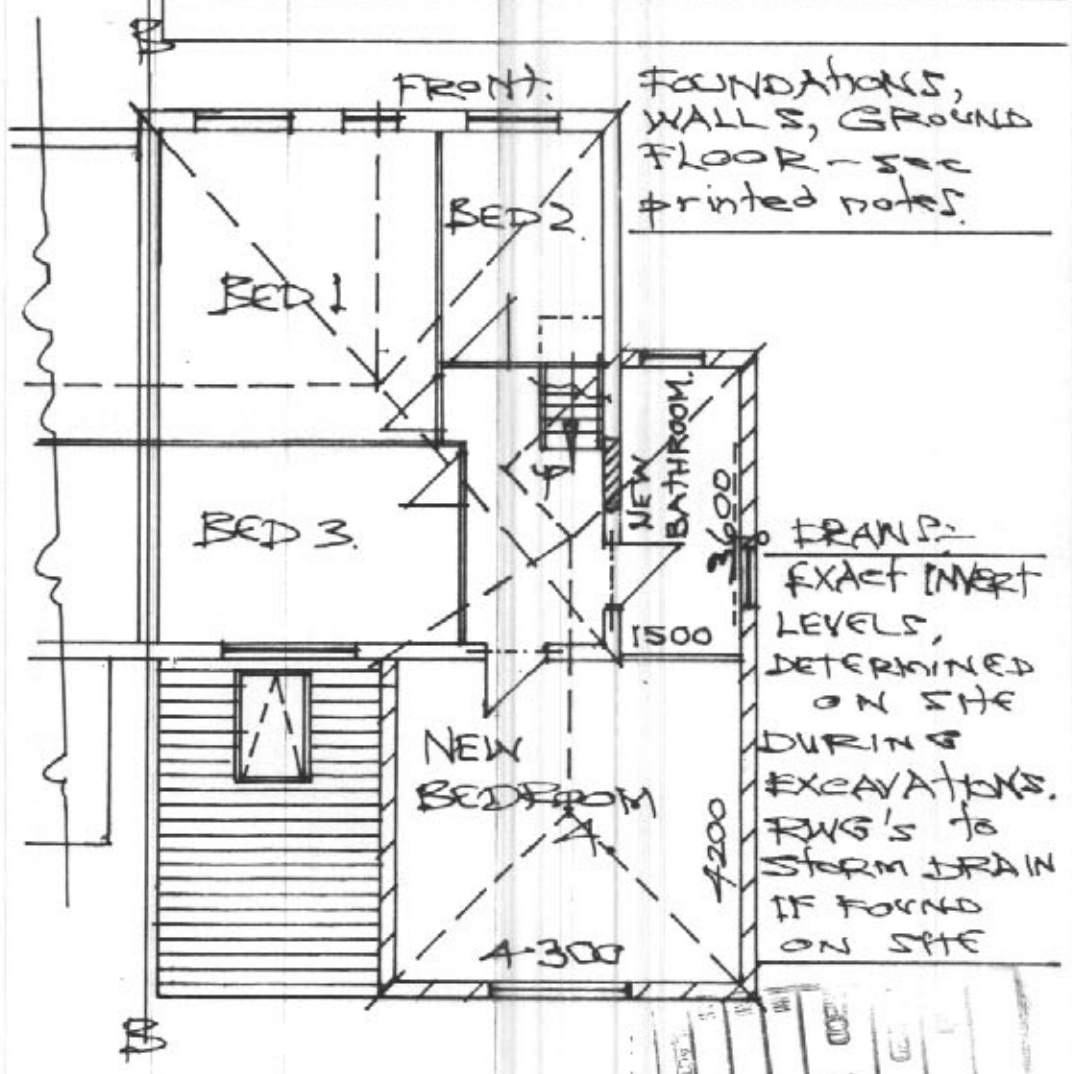

FIRST FLOOR

1st FLOOR:- 200 x 75 SC3. SW Joists @400 CTRS. SOLID STRUTTING 22 mm T&G FLOOR DECKING

RECD 21 APR 2006