01. 12035

window enlargement

1 Rectory Road Cheetham Hill Manchester M8 5EA

location plan 1:1250@A4

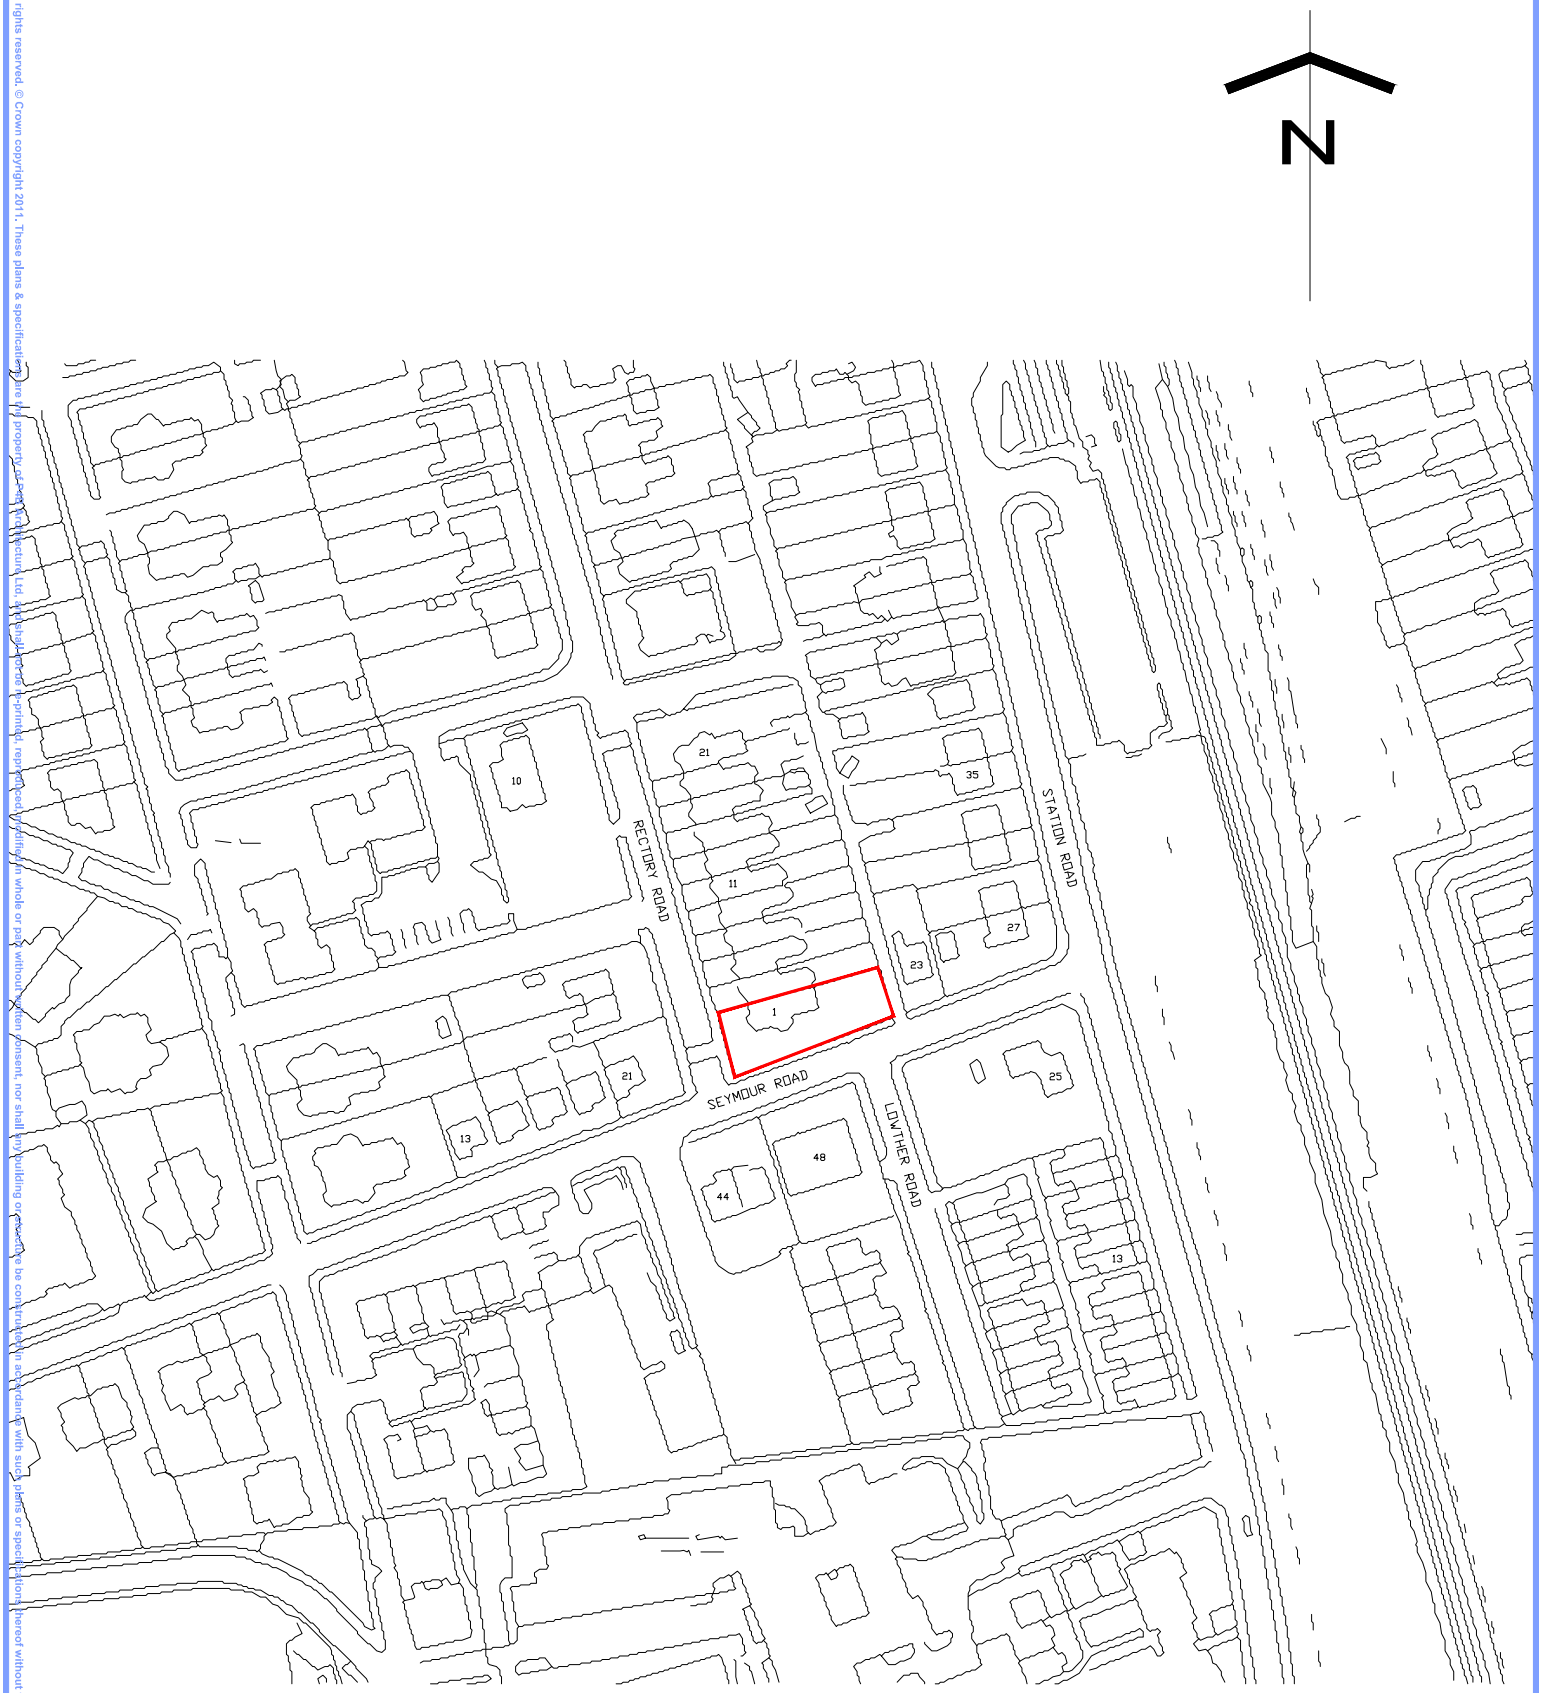

All rights reserved. © Crown copyright 2011. These plans & specifications are the property of P4B Architecture Ltd. and shall not be re-printed, reproduced, modified in whole or part without written consent, nor shall any building or structure be constructed in accordance with such plans or specifications thereof without written consent.

t 0800 731 4707
e info@p4b-architecture.co.uk
w www.p4b-architecture.co.uk
a 79 Broadway Worsley Manchester M28 7FA

0m 20 40 60 80 100 120m

P4B Architecture