


Do not scale from drawing
Dimensions are to be checked on site
If in doubt please ask

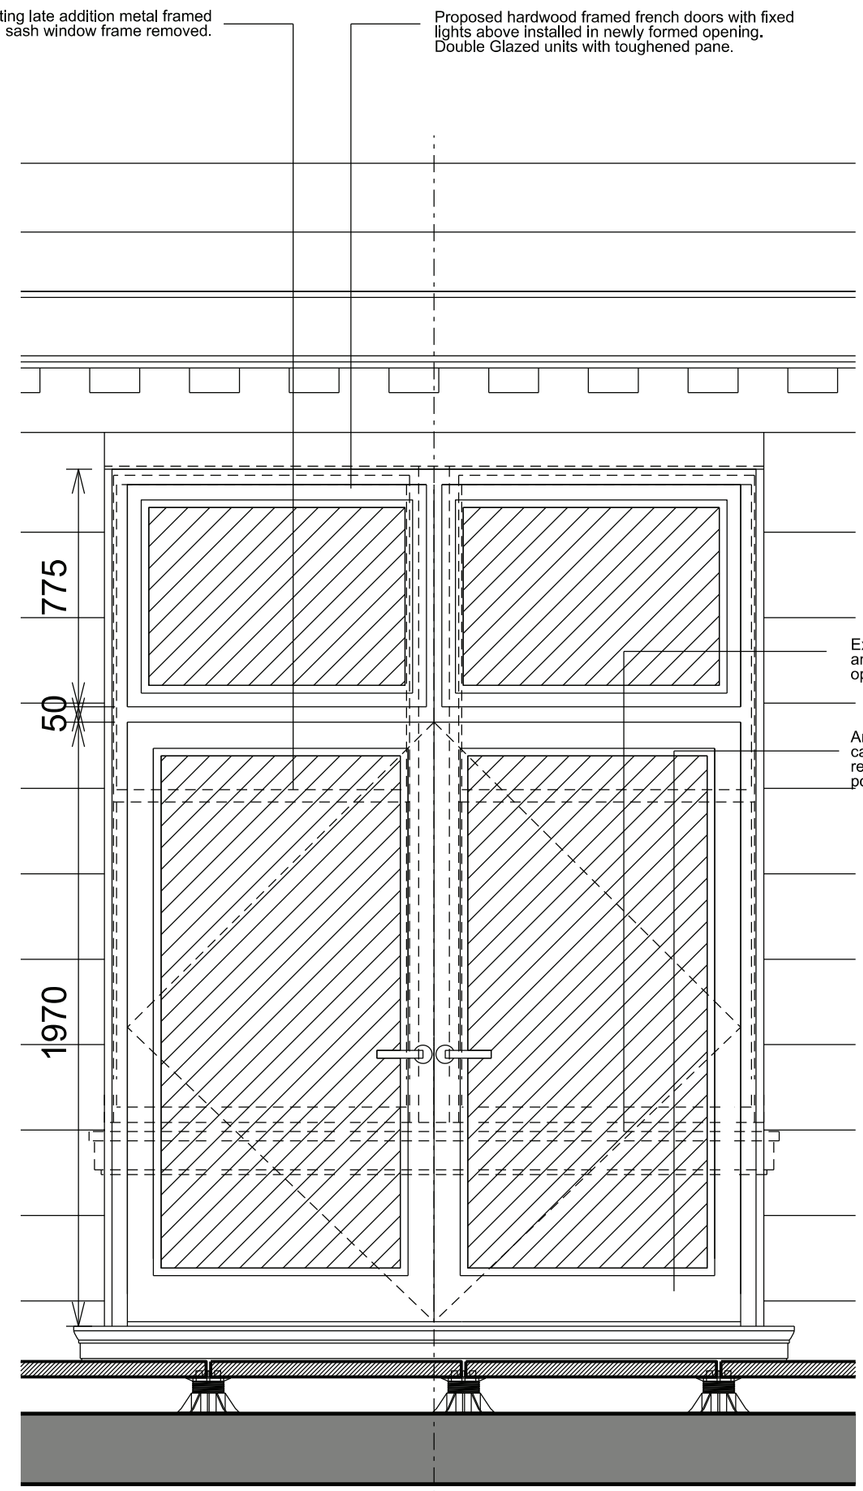

ELEVATION

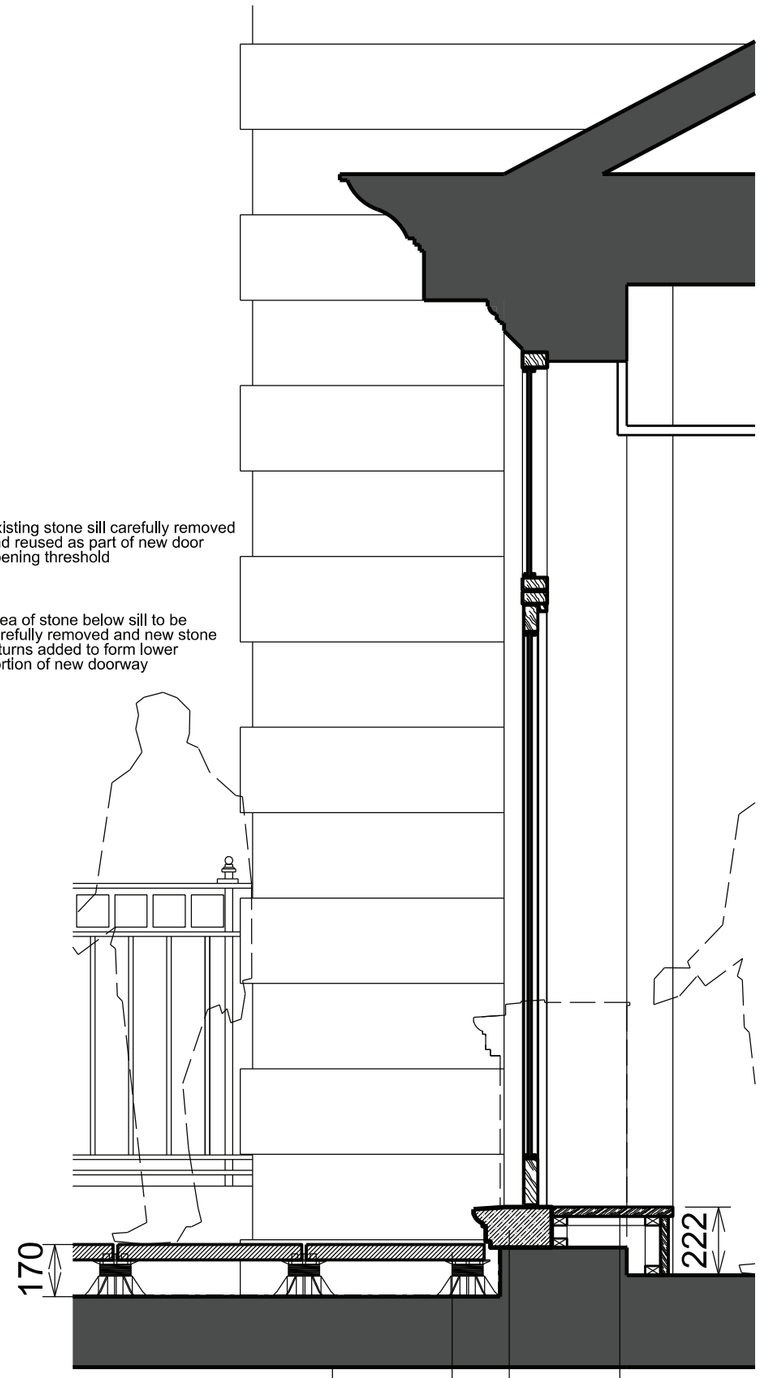

SECTION

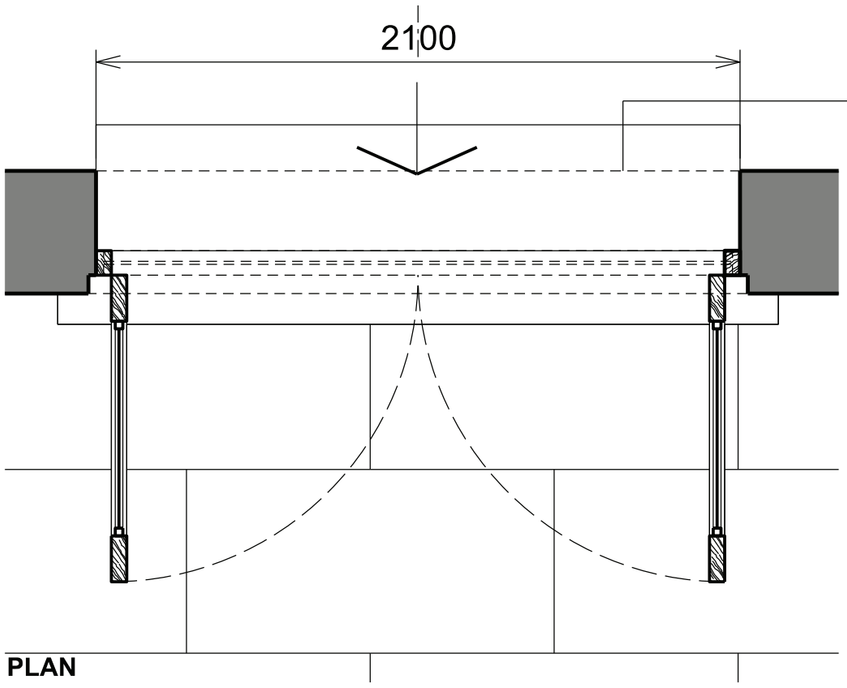

PLAN

53 King Street LLP
53 King Street, Manchester

PROPOSED FRENCH DOOR TYPE A
D401, D407, D409, D411, D413
FOURTH FLOOR TERRACE

Drwg. No: 6703 (32)010 Rev: _
Date : 28/05/12 Scale: 1:20 @A3 Checked by : LW

PLANNING

buttress fuller alsop williams - architects
31-33 Princess Street, Manchester, M2 4BF - telephone + 44 (0)161 236 3303
fax + 44(0)161 236 3603 - web site:www.bfaw.co.uk - email:contact@bfaw.co.uk
Buttress Fuller Alsop Williams Ltd is Registered in England and Wales: 5363573