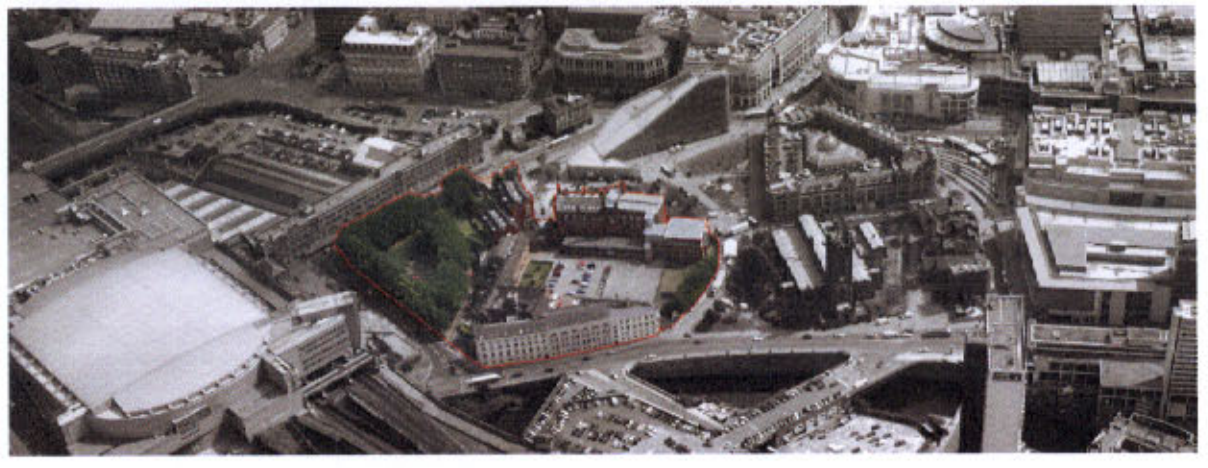

stephenson bell
architects and planners

aeroworks
5 adair street manchester M1 2NQ
t 0161 273 7204 f 0161 272 8553
e e-mail@stephenson-bell.com
w www.stephenson-bell.com

Drawings

Title	Number	Scale	Size
Proposed Site Boundary Plan (Detailed application)	851 al(05)002	1:1000	A3
Proposed Basement Plan - Level -02	851 al(05)260	1:250	A3
Proposed Lower Ground Floor Plan - Level -01	851 al(05)261	1:250	A3
Proposed Lower Ground Floor Plan - Level -0.5	851 al(05)262	1:250	A3
Proposed Upper Ground Floor Plan - Level 00	851 al(05)263	1:250	A3
Proposed Upper Ground Floor Plan - Level +00.5	851 al(05)264	1:250	A3
Proposed Upper Ground Floor Plan - Level +01	851 al(05)265	1:250	A3
Proposed Second Floor Plan- Level +02	851 al(05)266	1:250	A3
Proposed Third Floor Plan - Level +03	851 al(05)267	1:250	A3
Proposed Fourth Floor Plan - Level +04	851 al(05)268	1:250	A3
Proposed Fifth Floor Plan - Level +05	851 al(05)269	1:250	A3
Proposed Sixth Floor Plan - Level +06	851 al(05)270	1:250	A3
Proposed Roof Top Plant - Level +07	851 al(05)271	1:250	A3
Proposed Roof Plan - Level +08	851 al(05)272	1:250	A3
Proposed Hunts Bank Elevation	851 al(05)280	1:250	A3
Proposed Victoria Street Elevation	851 al(05)281	1:250	A3
Proposed Walkers Croft Elevation	851 al(05)282	1:250	A3
Proposed East Internal Cloister Elevation	851 al(05)283	1:250	A3
Proposed North Internal Cloister Elevation	851 al(05)284	1:250	A3
Proposed Auditorium Section Elevation	851 al(05)285	1:250	A3
Proposed Hunts Bank Elevation - Colour	851 al(05)300	1:250	A3
Proposed Victoria Street Elevation - Colour	851 al(05)301	1:250	A3
Proposed Walkers Croft Elevation - Colour	851 al(05)302	1:250	A3
Proposed North Internal Cloister Elevation - Colour	851 al(05)303	1:250	A3
Proposed Auditorium Section Elevation - Colour	851 al(05)304	1:250	A3
Proposed East Internal Cloister Elevation - Colour	851 al(05)305	1:250	A3
Façade Modelling	851 al(05)350	1:200	A3
Façade Modelling	851 al(05)351	1:200	A3
Proposed Daylight and Shadow Study	851 al(05)600	nts	A3
Proposed Daylight and Shadow Study	851 al(05)601	nts	A3
Level Entry Study - level 00	851 al(05)650	1:250	A3
Level Entry Study - level - 01	851 al(05)651	1:250	A3
Proposed Stopping Up Plan to Walkers Croft	851 al(05)670	1:1000	A3
Proposed Waste Management Strategy	851 al(05)800	1:500	A3

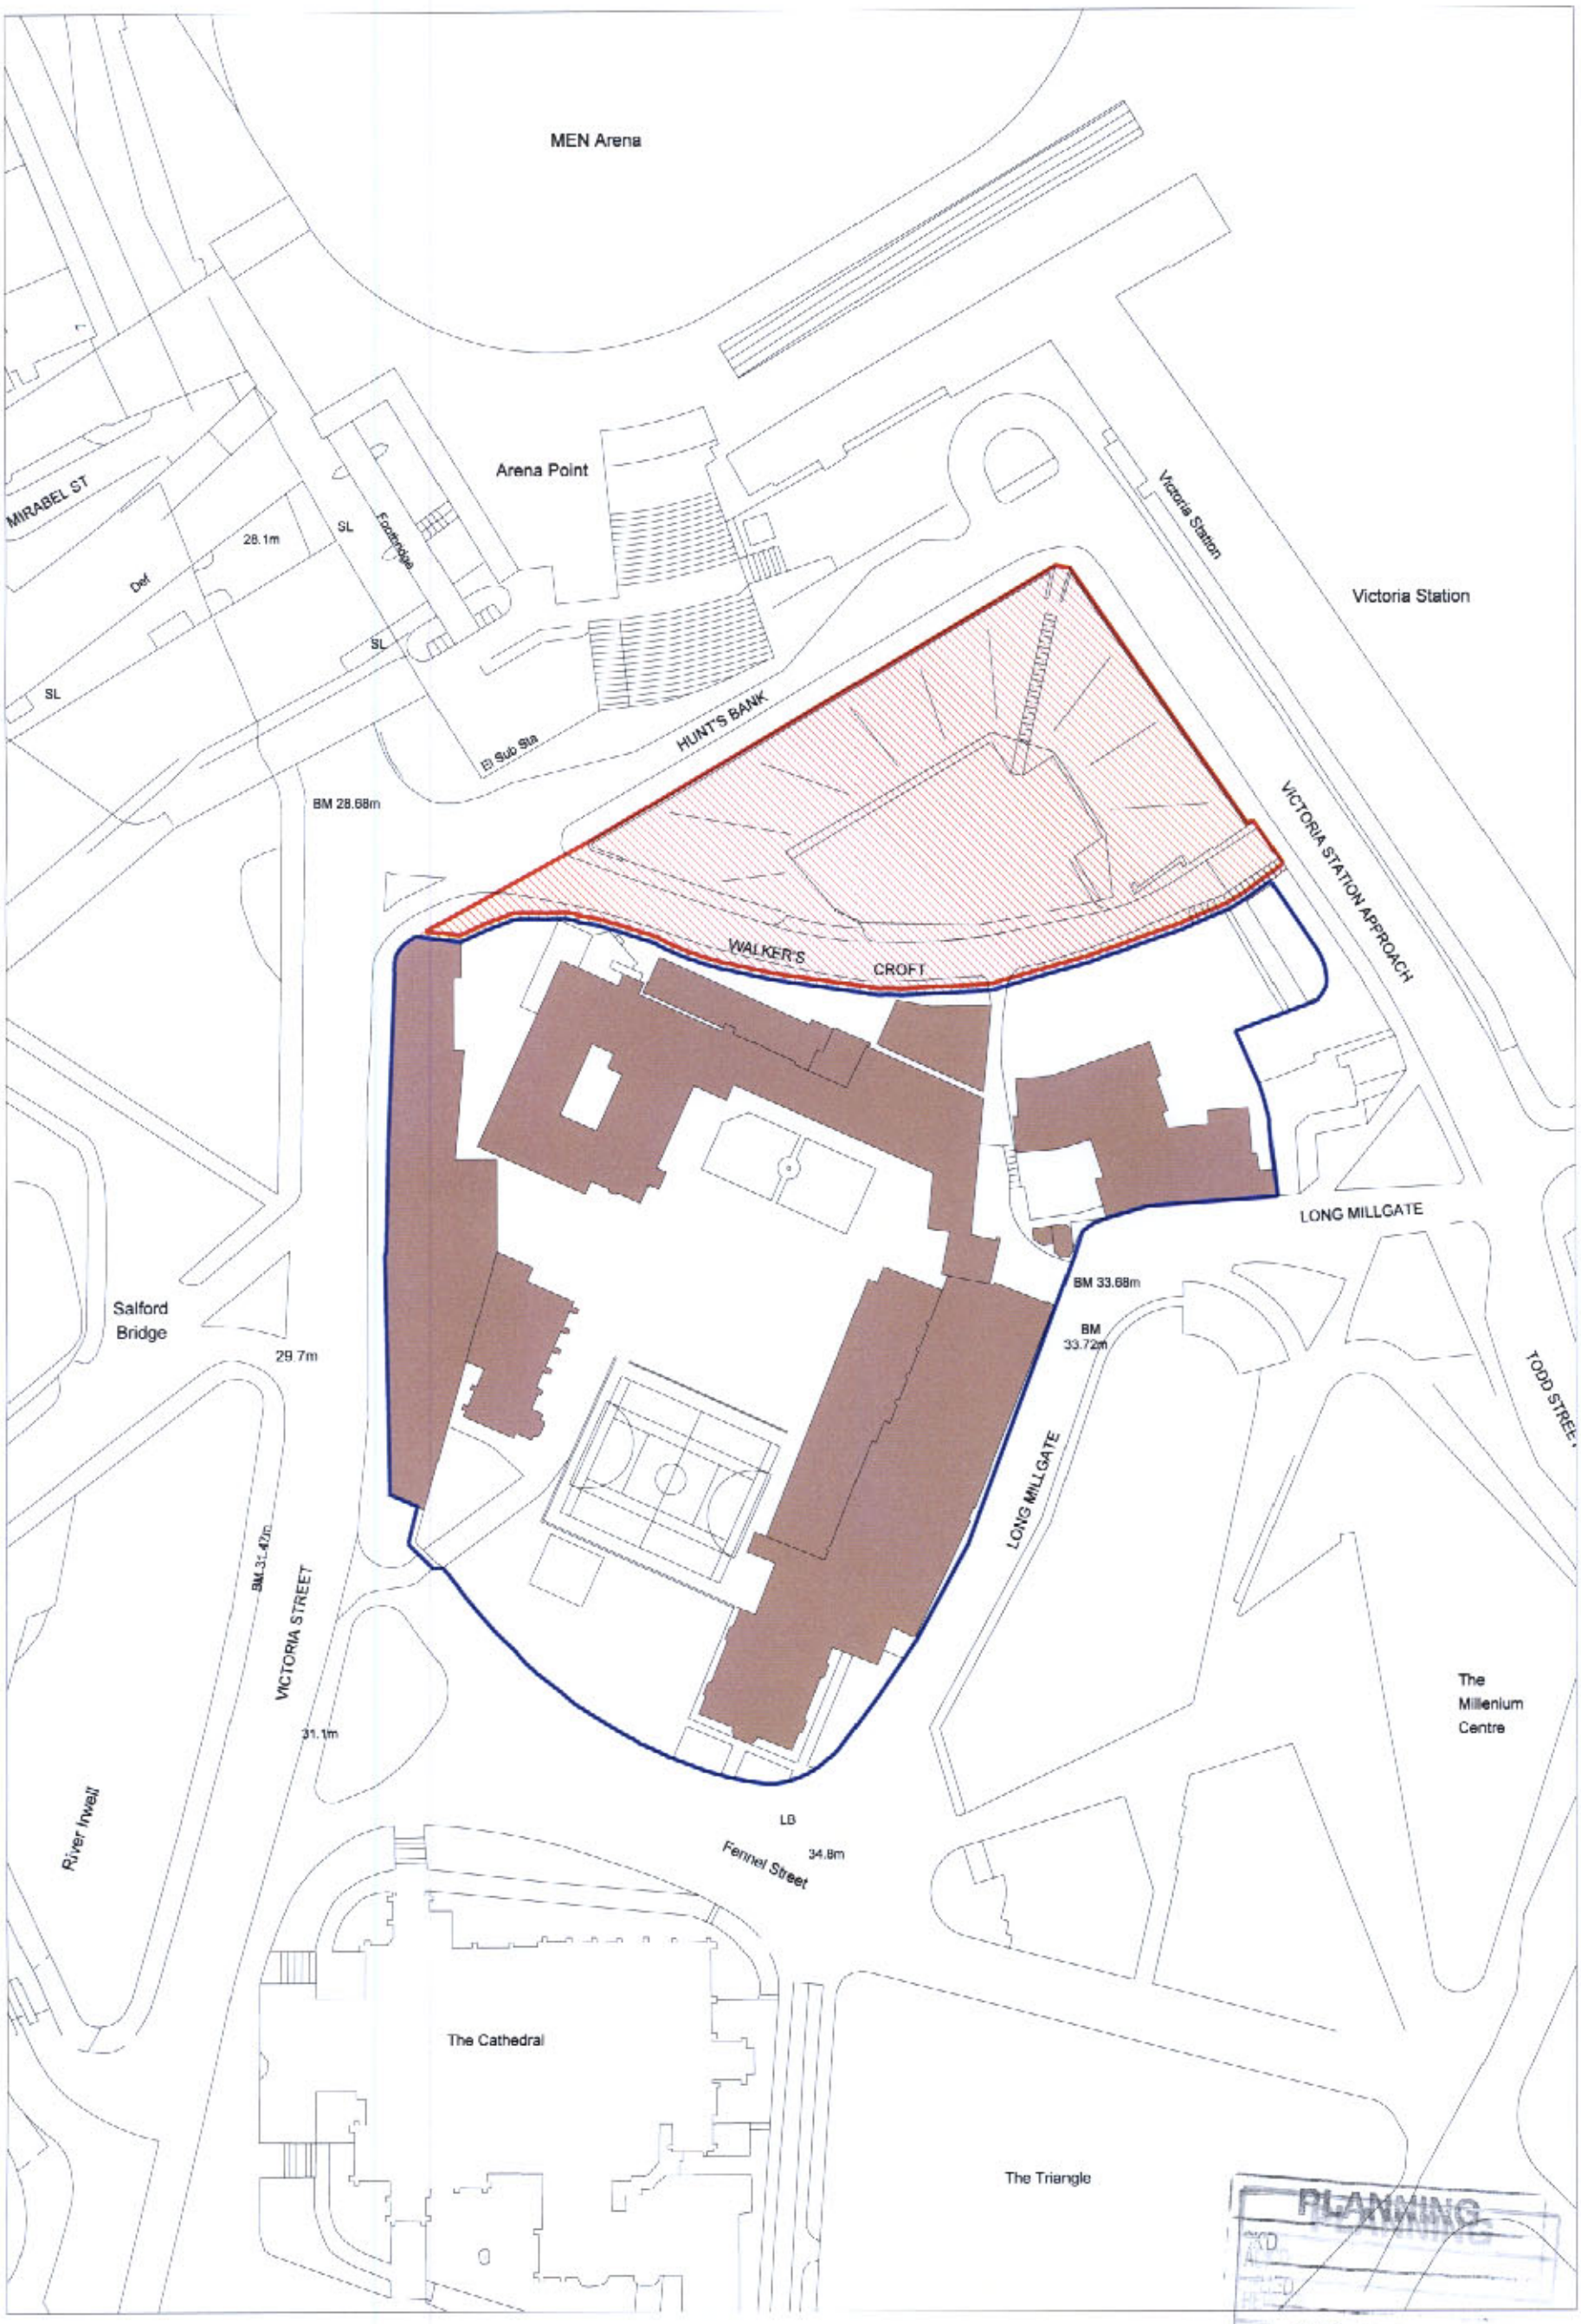

project
Chetham's School of Music
School Extension &
Site Master Plan
job number
851

title
Proposed site boundary plan
Detailed application site

drawing number
al(05)002

revision

scale
1:1000 @ A3

date
April 2007

drawn by

checked by

notes / revision

proposed development site

area owned by applicant

issued for
planning comment

stephenson | bell
architects and planners

aeroworks
5 adair street manchester M1 2NQ
t 0161 273 7204 **f** 0161 272 8553
e e-mail@stephenson-bell.com
w www@stephenson-bell.com

PLANNING
RECEIVED
26 APR 2007

This design and drawing is the copyright of stephenson bell limited and may not be reproduced in any form whatsoever without prior written consent. issue of the drawing does not impart any real or implied copyright licence. **do not scale from this drawing**

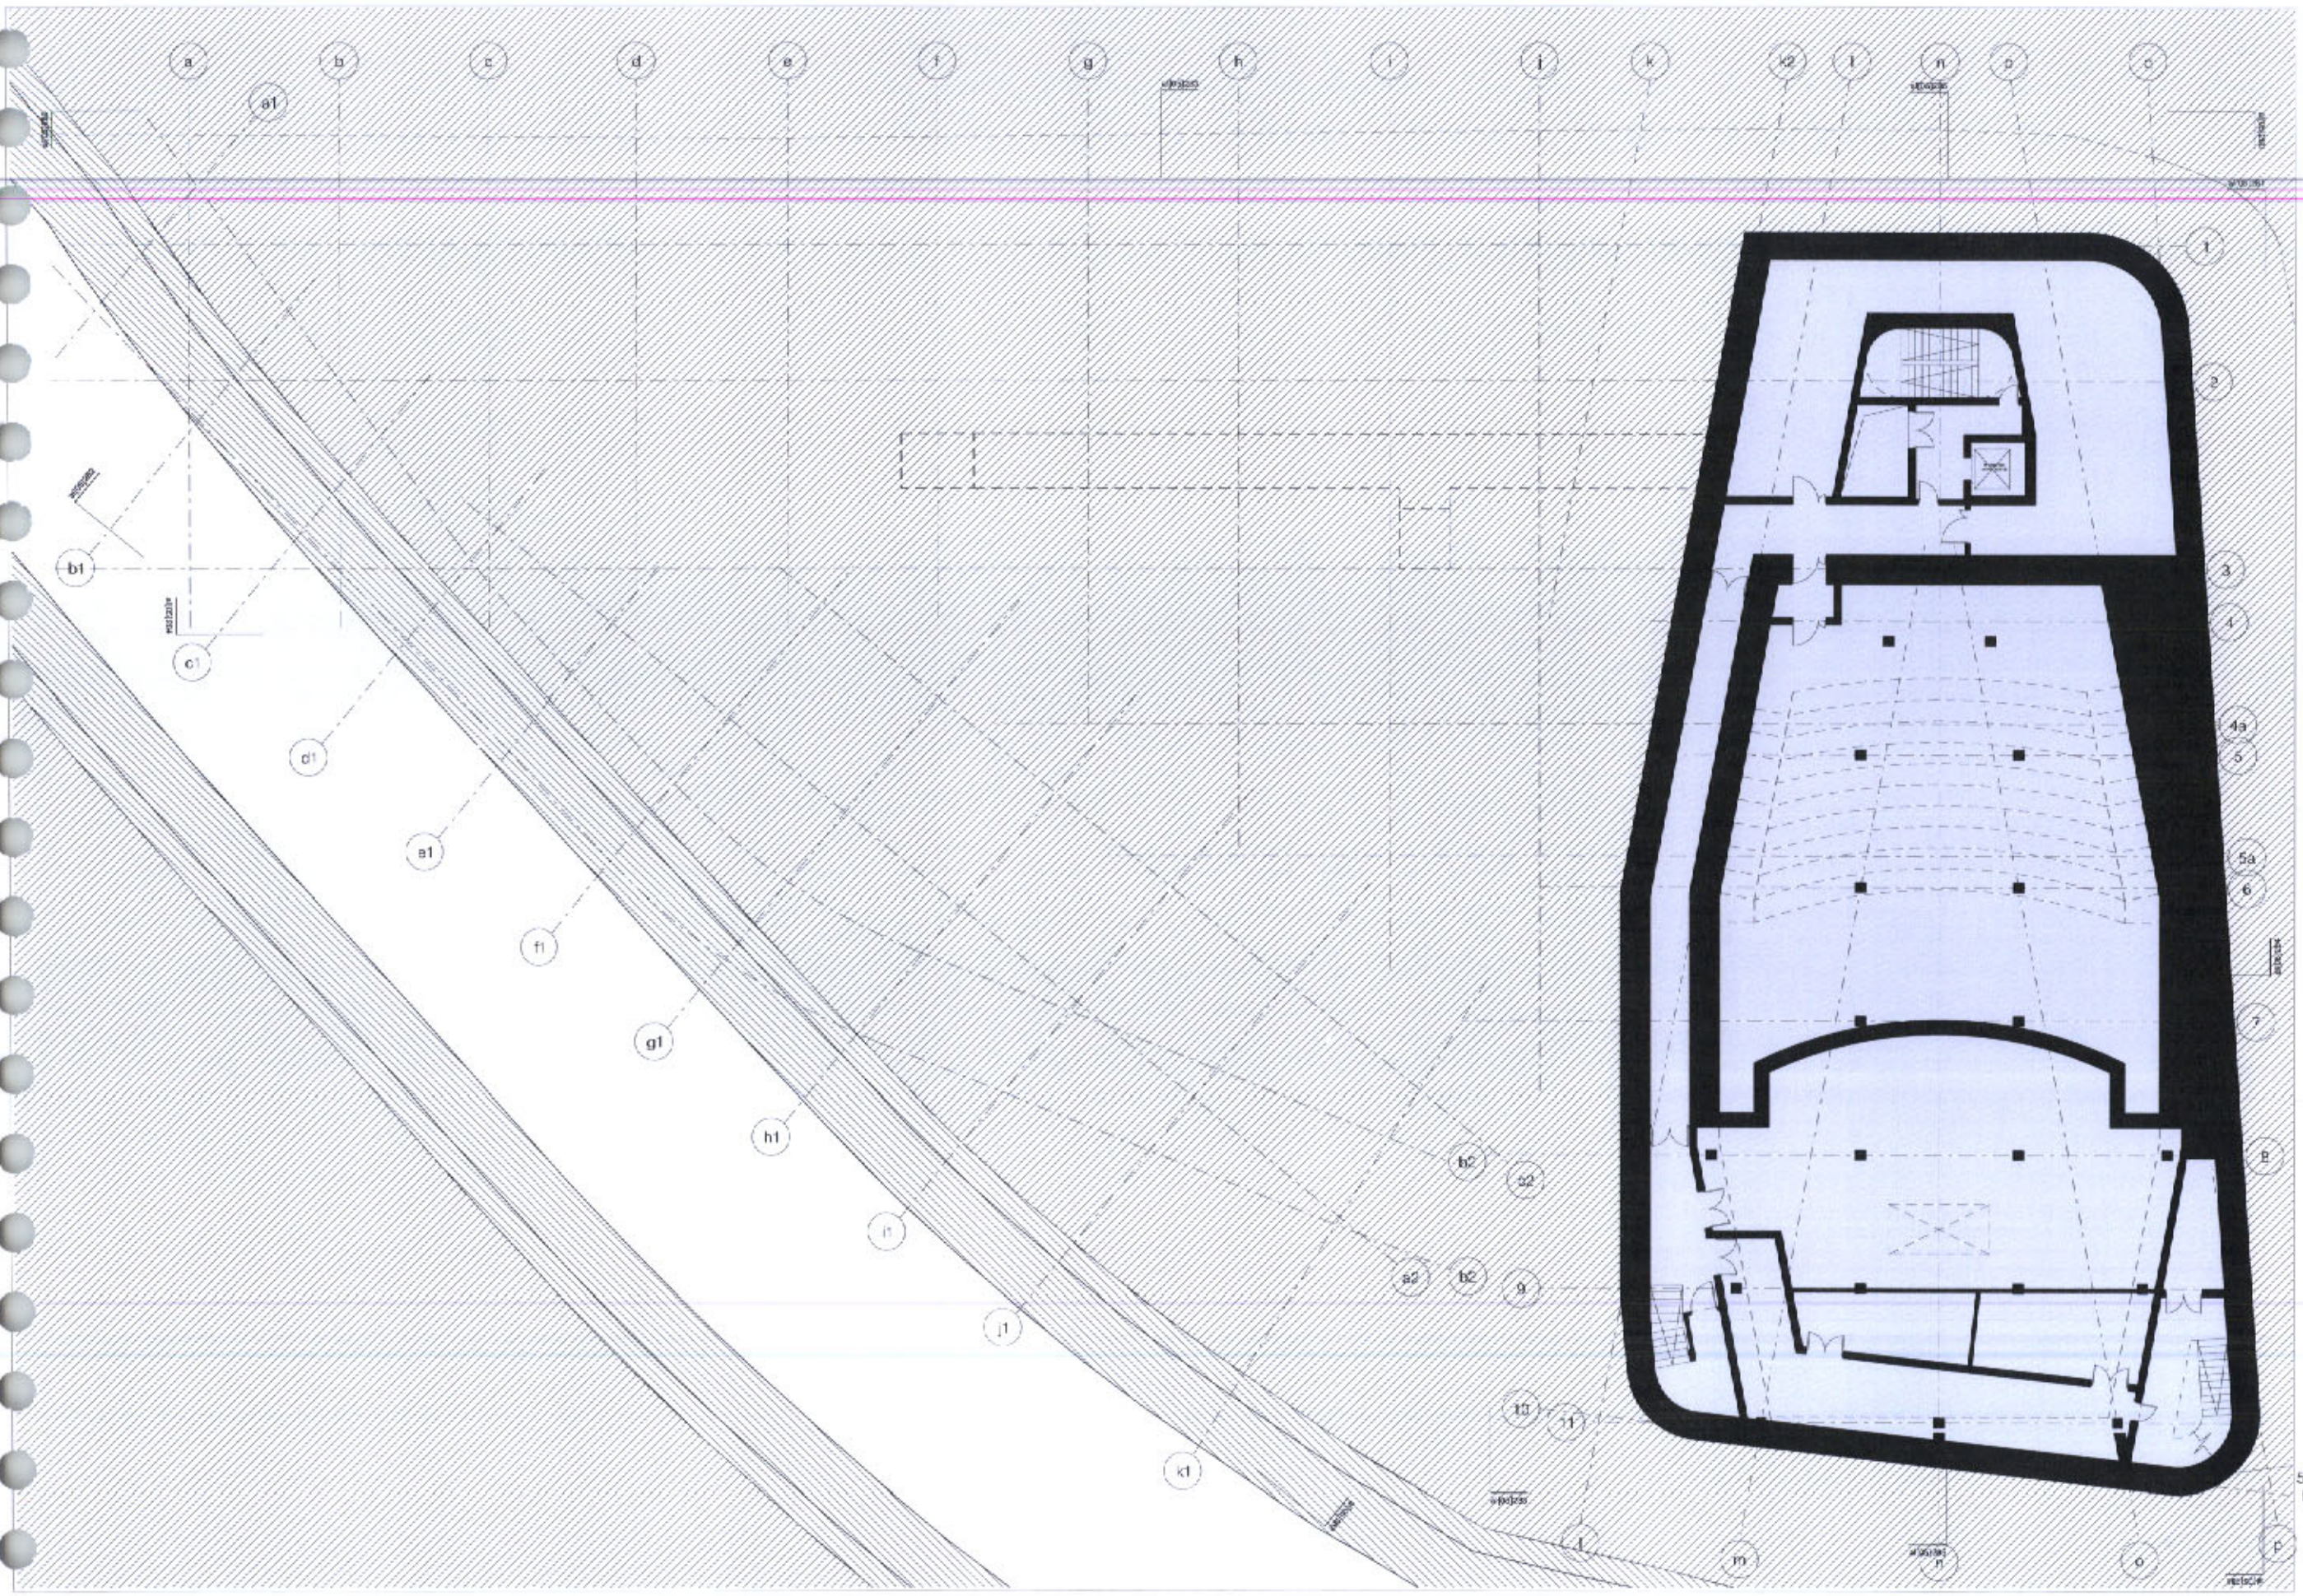

n 0 1 2 5 10 20

project
Chetham's school of music

job number
851

title
basement plan
level -02

drawing number
al(05)260

revision

scale
1:250@A3

date
march 2007

drawn by

checked by

notes / revision
- public
- circulation
- music
- external
- academic
- building context

issued for
planning

stephenson | bell
architects and planners

aeroworks
5 acair street manchester M1 2NQ
t 0161 273 7204 f 0161 272 6553
e e-mail@stephenson-bell.com
w www@stephenson-bell.com

-02
+24,500

This design and drawing is the copyright of stephenson bell limited and may not be reproduced in any form whatsoever without prior written consent. issue of the drawing does not impart any real or implied copyright licence. **do not scale from this drawing**

project
Chetham's school of music

job number
851

title
lower ground floor plan
level -01

drawing number
a(05)261

revision

scale
1:250@A3

date
march 2007

drawn by

checked by

notes / revision
public
circulation
music
external
academic
building conte

PLANNING
ACKD
EIVED
ED 26 APR 2007

issued for
planning

stephenson | bell
architects and planners

aeroworks
5 adair street manchester M1 2NQ
t 0161 273 7204 f 0161 272 8553
e e-mail@stephenson-bell.com
w www@stephenson-bell.com

n 0 1 2 5 10 20

-01
+27,500

This design and drawing is the copyright of stephenson bell limited and may not be reproduced in any form whatsoever without prior written consent. issue of the drawing does not impart any real or implied copyright licence. **do not scale from this drawing**