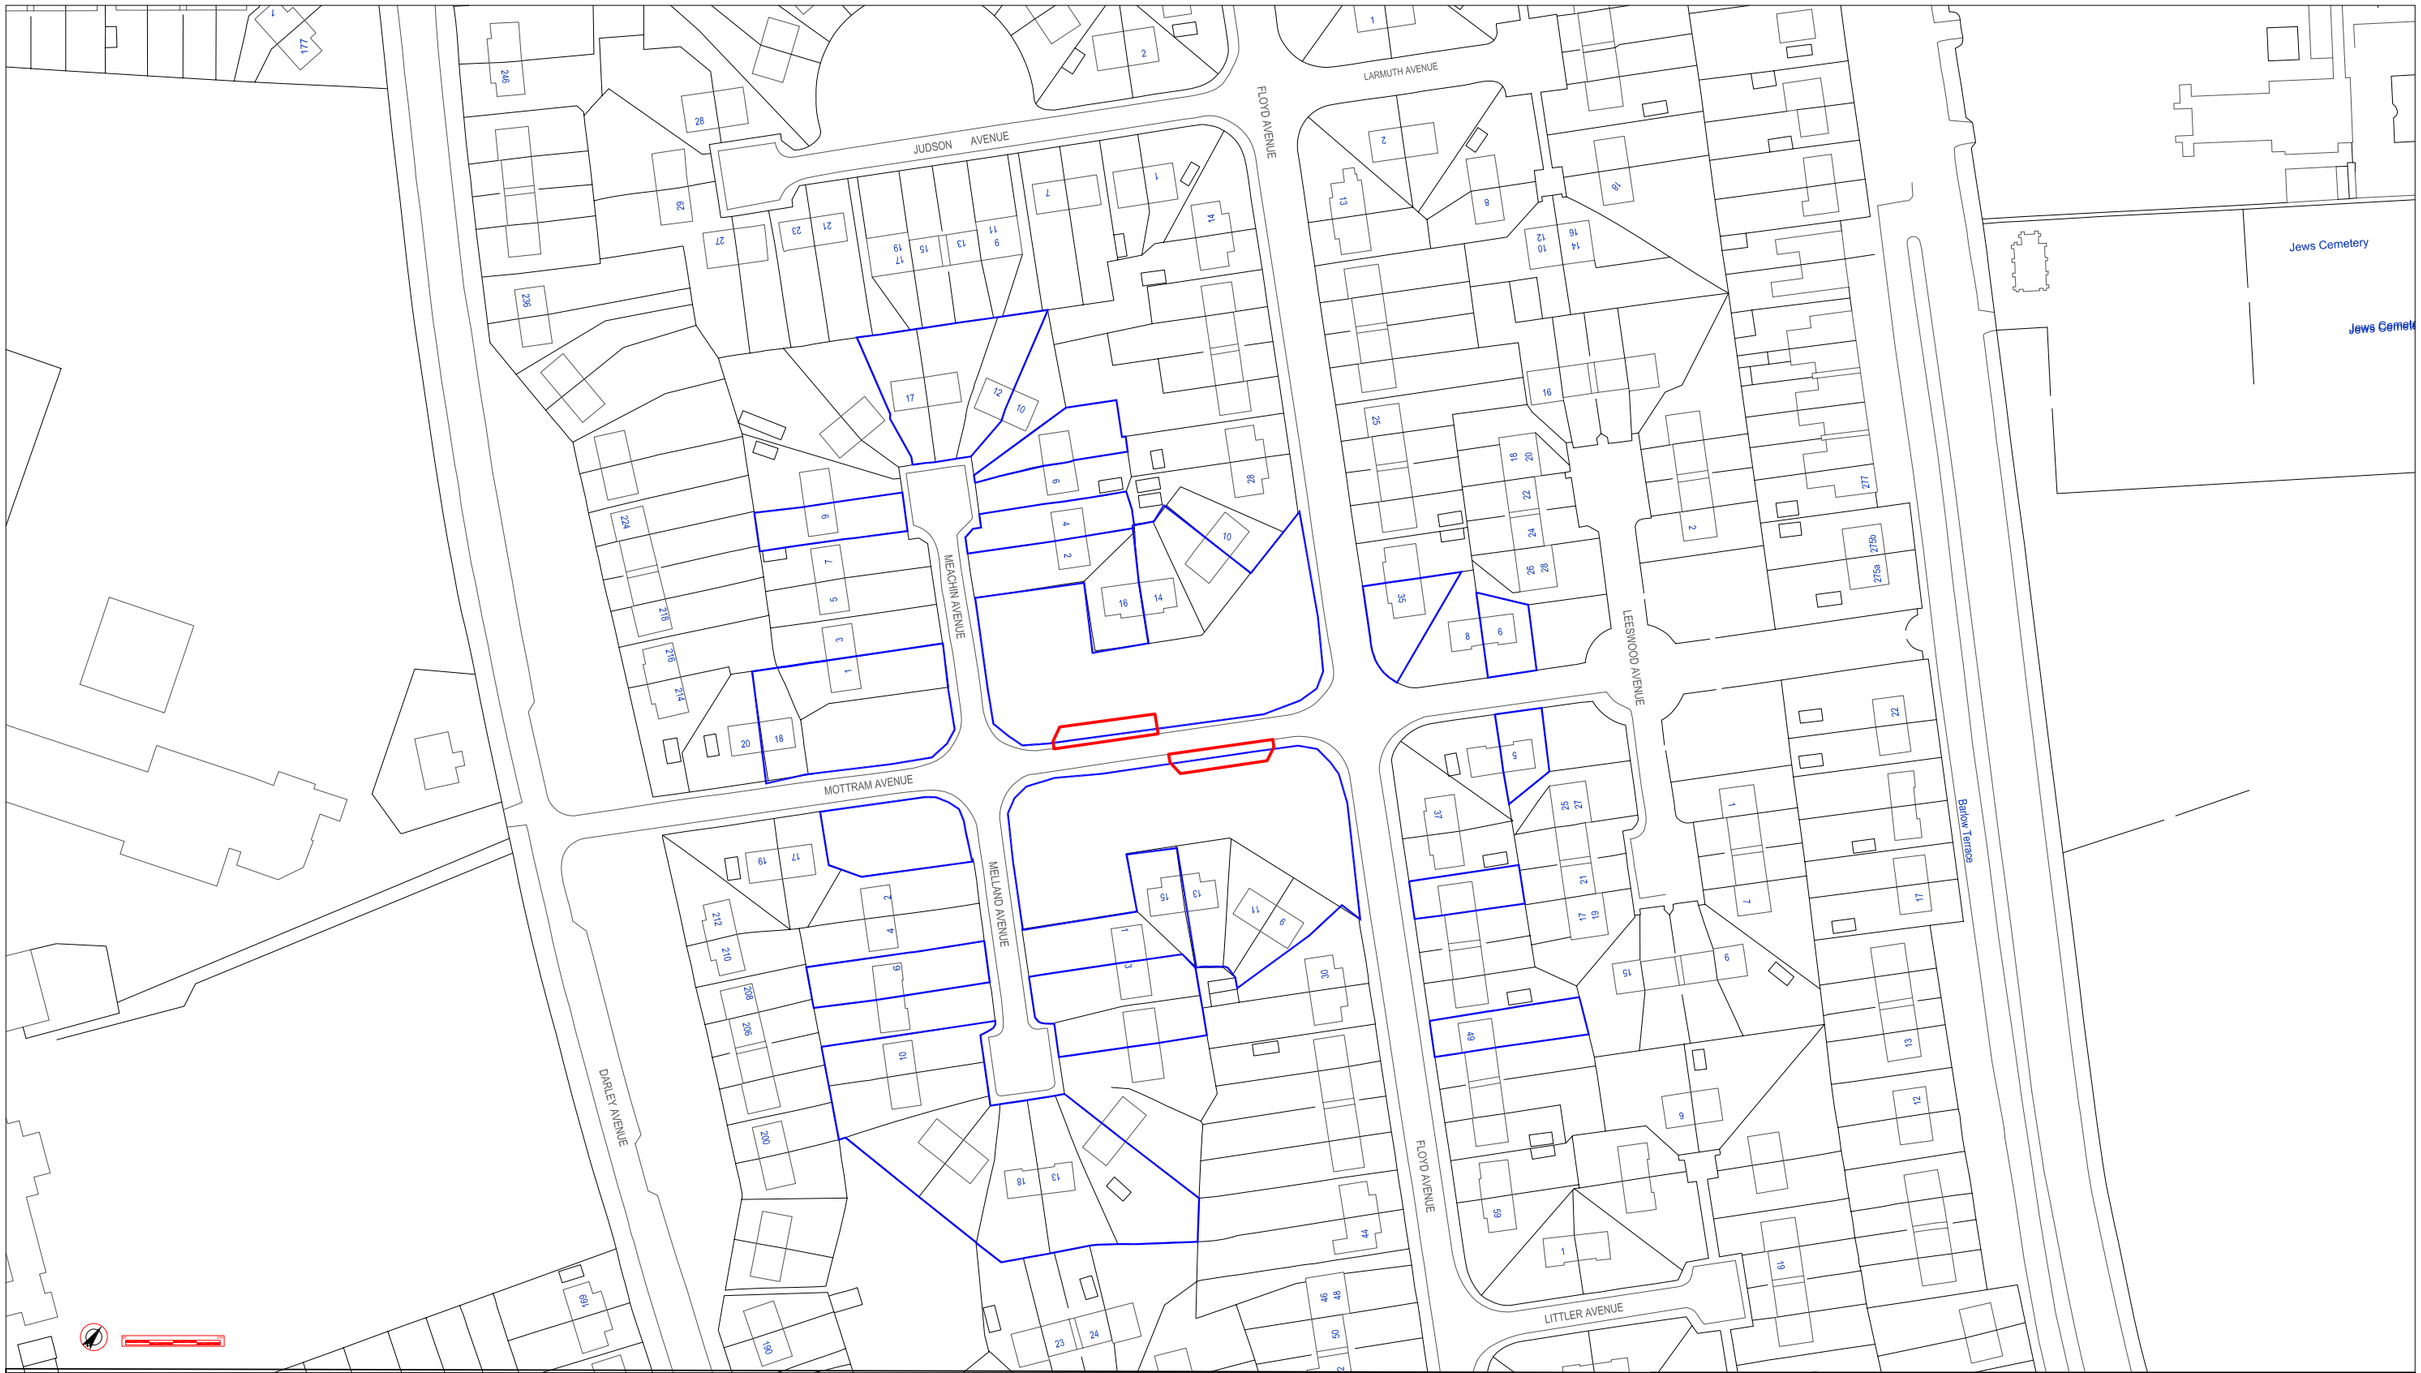


Notes
1) Figured dimensions to be taken. Do not scale dimensions. Contractors must verify all dimensions on site before preparing shop drawings or commencing any work.
2) Copyright © This drawing must not be reproduced without the permission of The Groundwork Trust
3) Reproduced from Ordnance Survey mapping with permission of the controller of HMSO.

© Crown copyright. Unauthorised reproduction infringes Crown copyright and may lead to prosecution or civil proceedings.

Application boundary

94 + 91 = 185 sq.m

( Adjacent) land under the control / ownership of the applicant

# SHT - Extended Car Parking: Mottram Avenue: Statutory Plan

scale 1:1250 @ A3 date November 2012 dwg. no. 1786-ECP-013 rev. drawn by NL status: Planning

Southway Housing Trust

Groundwork in Manchester, Salford, Stockport, Tameside & Trafford
Timber Wharf
42-50 Worsley Street
Castlefield, Manchester
M15 4LD
Tel: 0161 220 1000 Fax: 0161 220 1090

GROUNDWORK CHANGING PLACES CHANGING LIVES