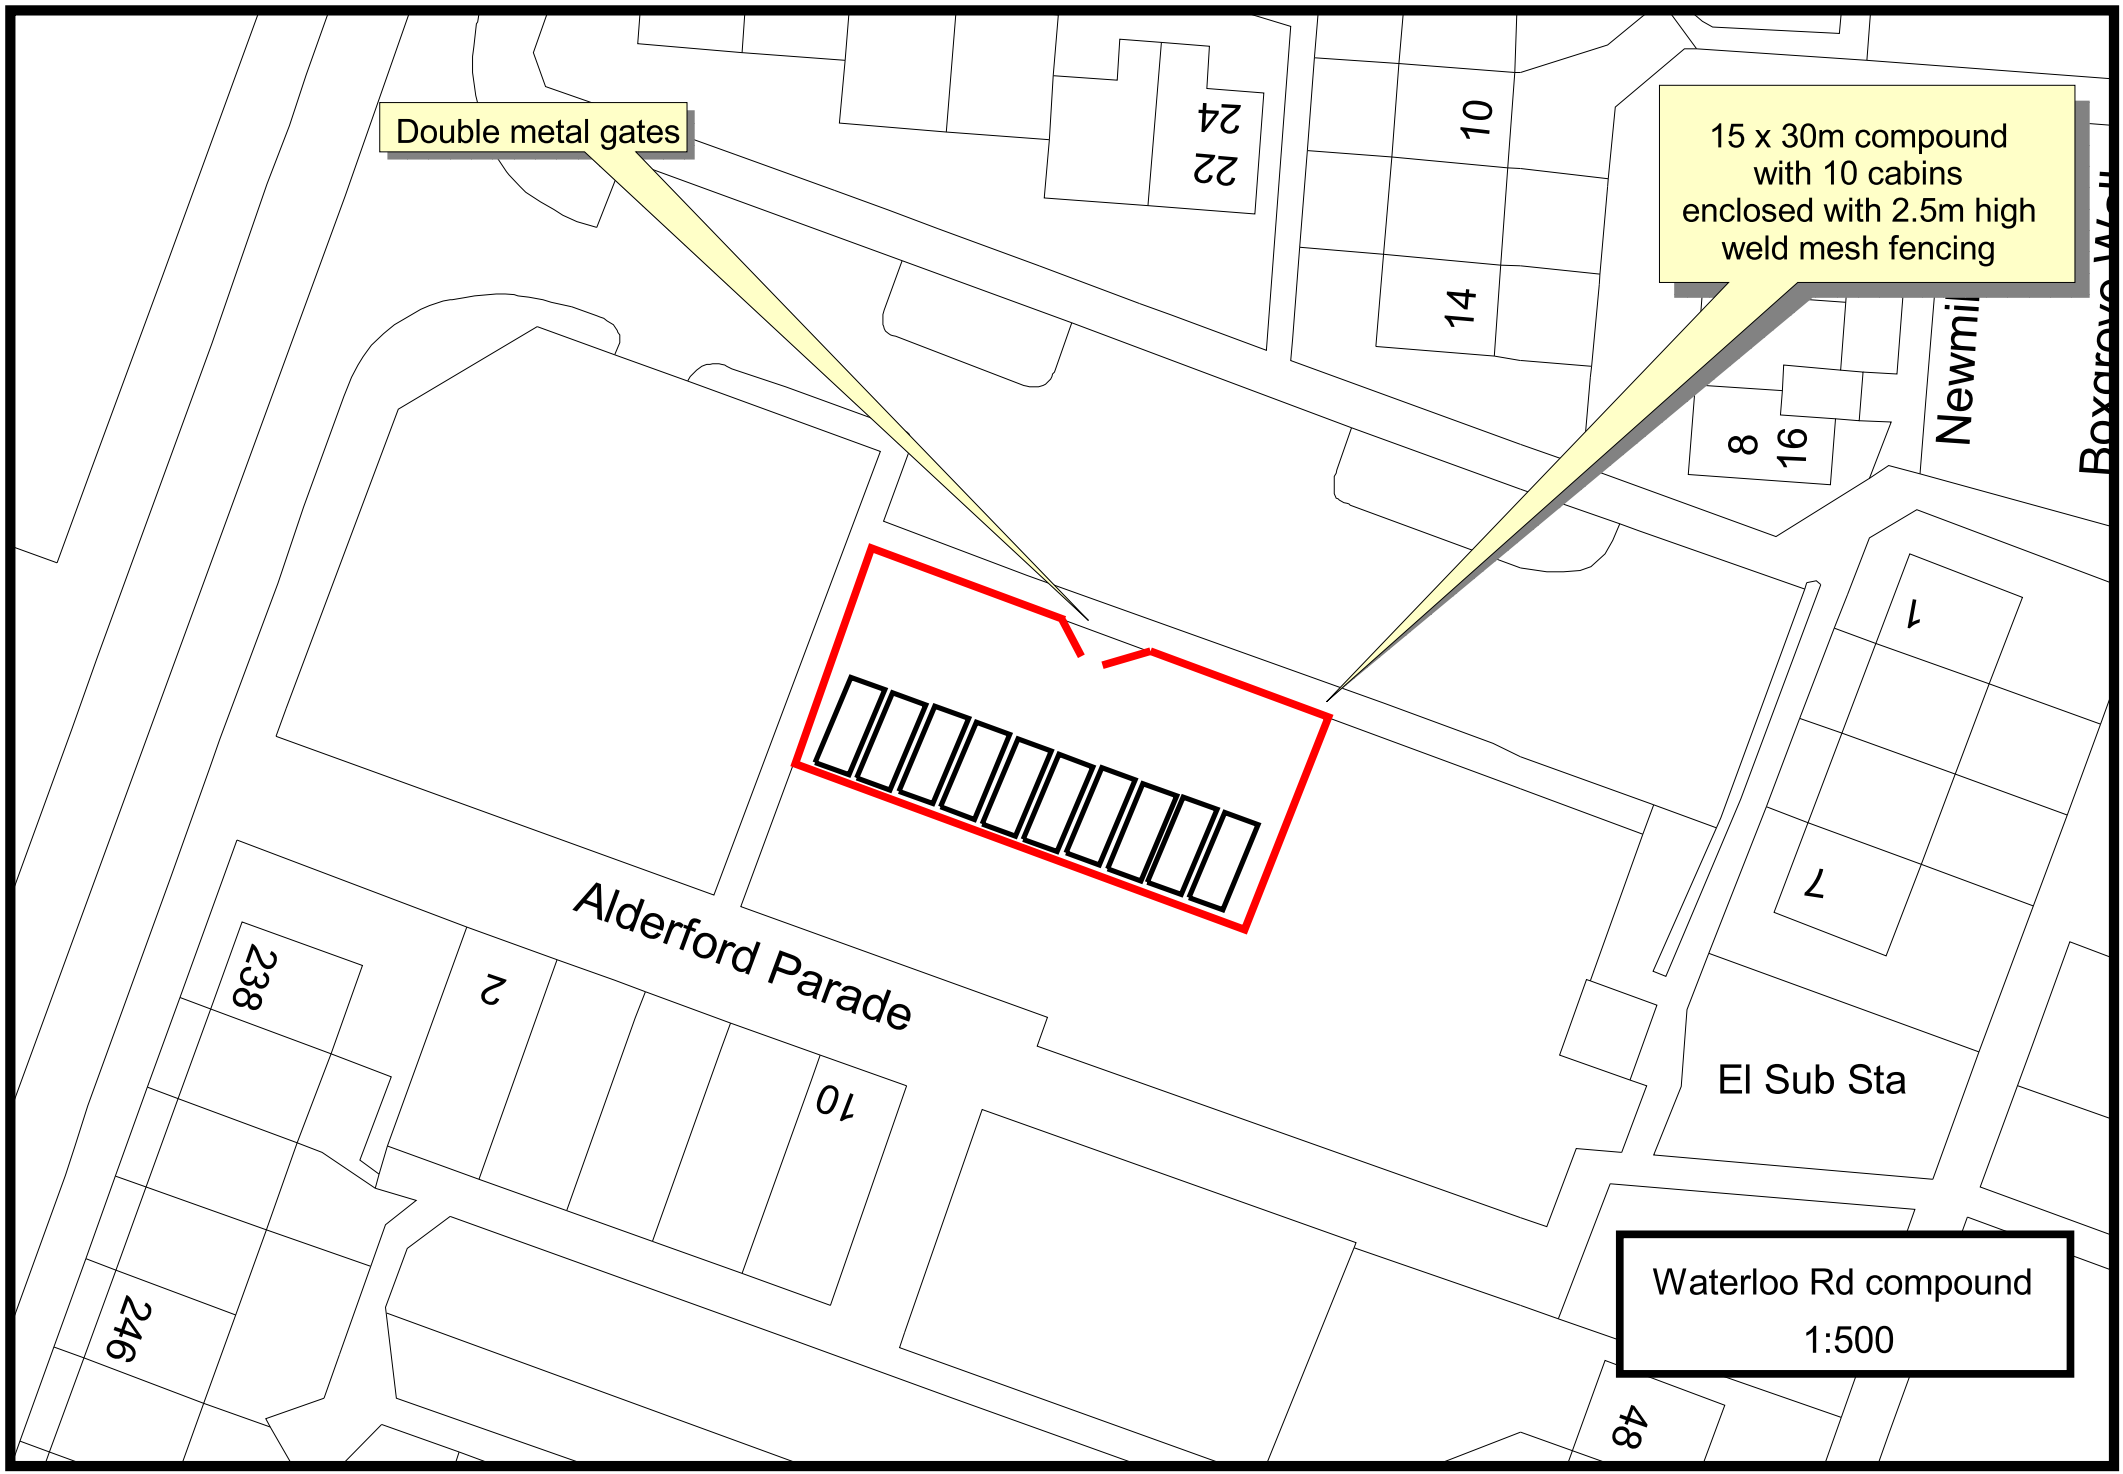
Double metal gates
15 x 30m compound
with 10 cabins
enclosed with 2.5m high
weld mesh fencing
Alderford Parade
El Sub Sta
Waterloo Rd compound
1:500
24
22
10
14
8
16
1
7
238
2
10
246
48