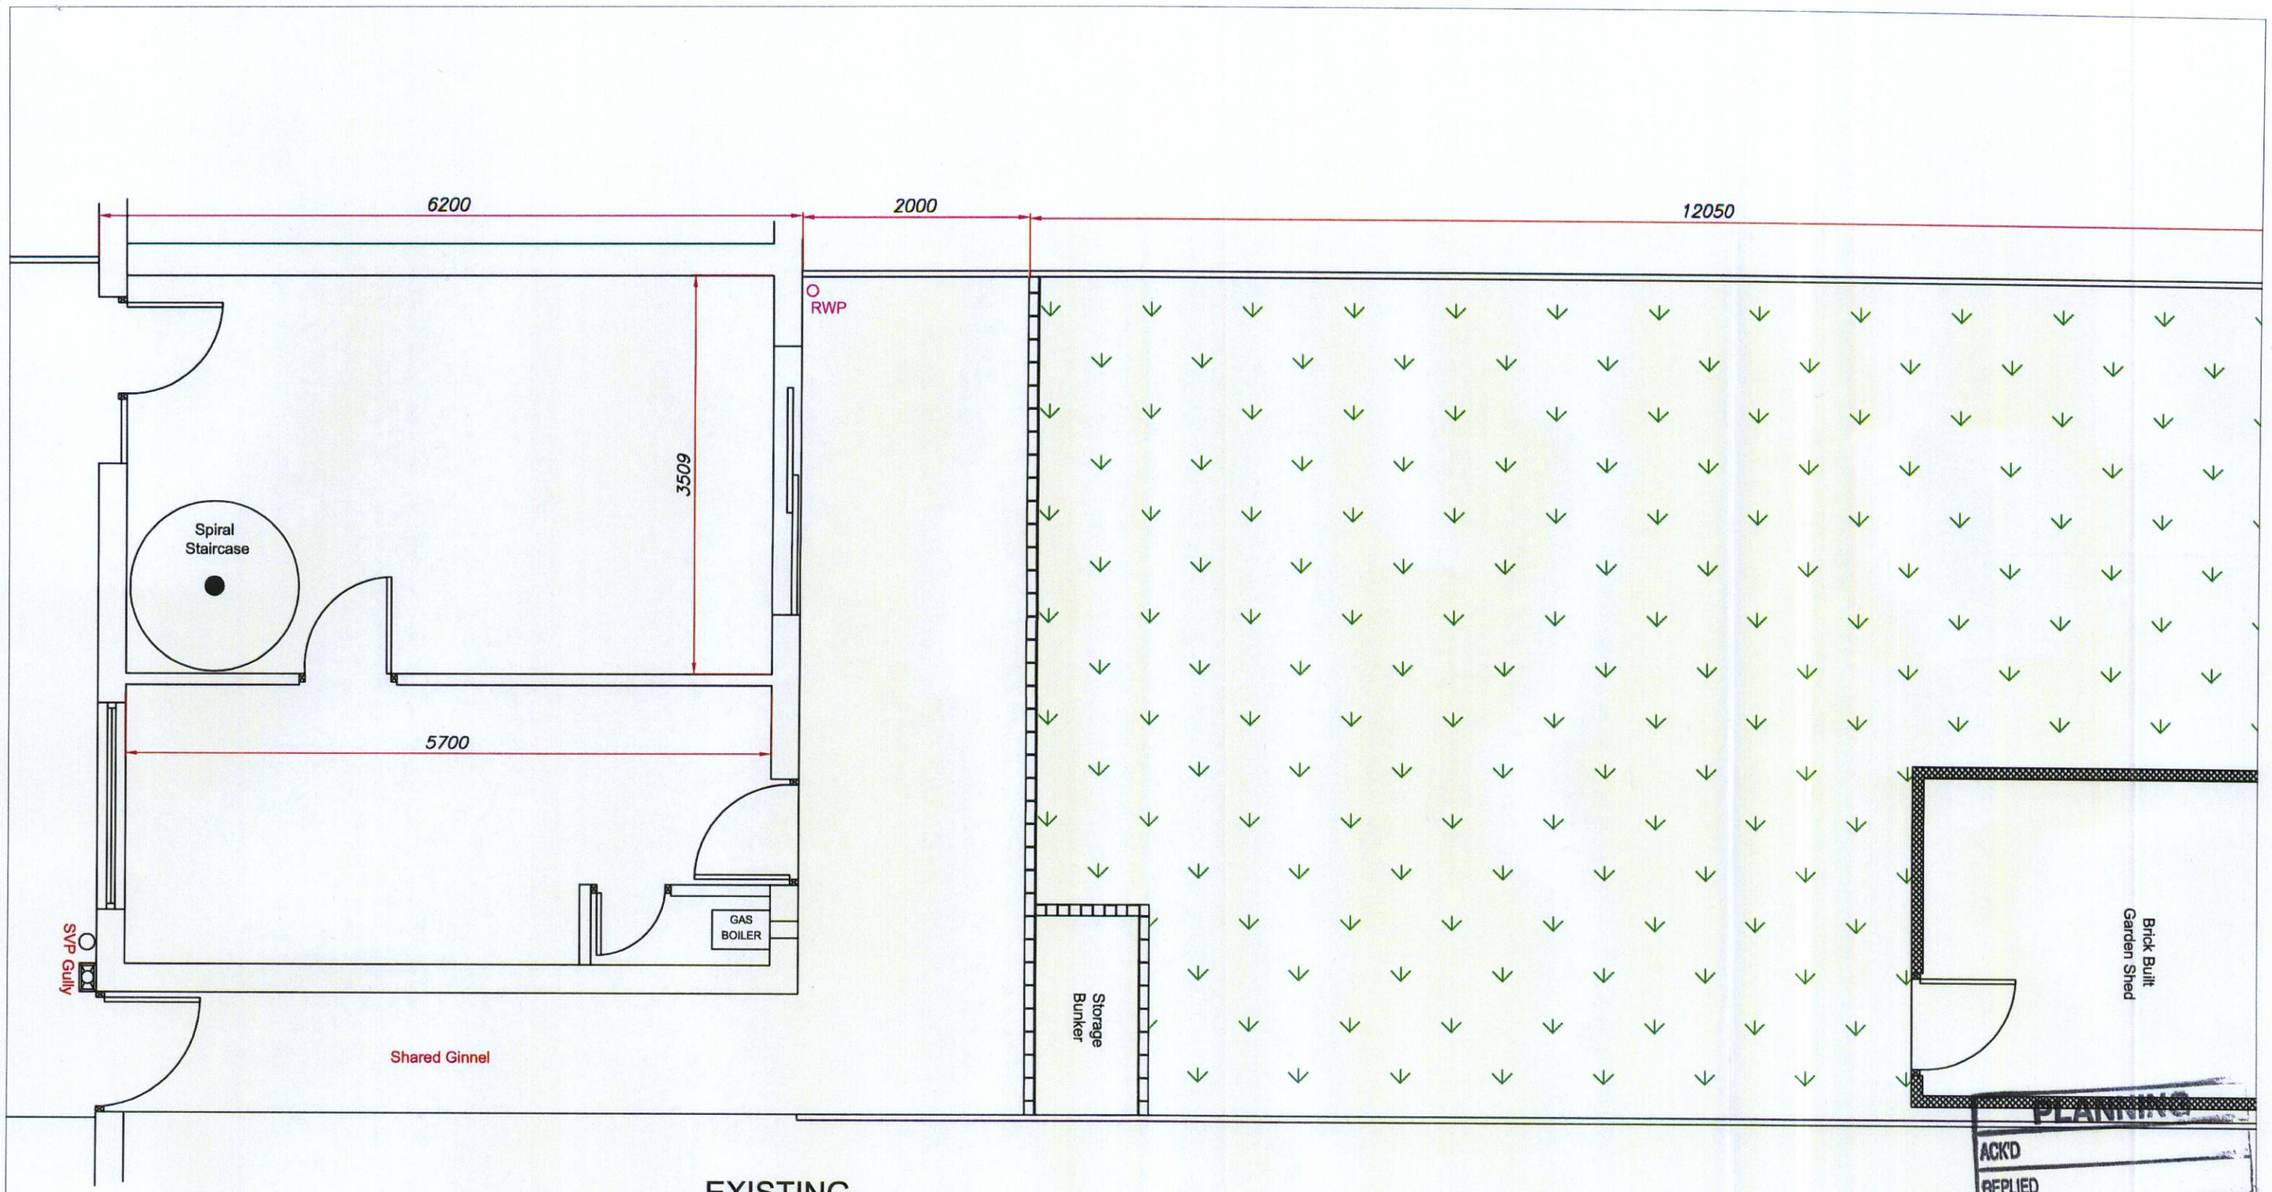

EXISTING

PLANNING
ACK'D
REPLIED
RECD 16 JUN 2010
M
M
M
FOIL ACTION
INT REC'D
DA:

Equipment and Adaptation Service Victoria Mill Office Manchester M40 7LH	Project: 30 Hesford Ave Harpurhey M9 4LP	Drawn By: JS / DP	Date: 05/05/2010
		Scale: 1:50	Paper Size: A3

MEAP Manchester Equipment & Adaptations Partnership