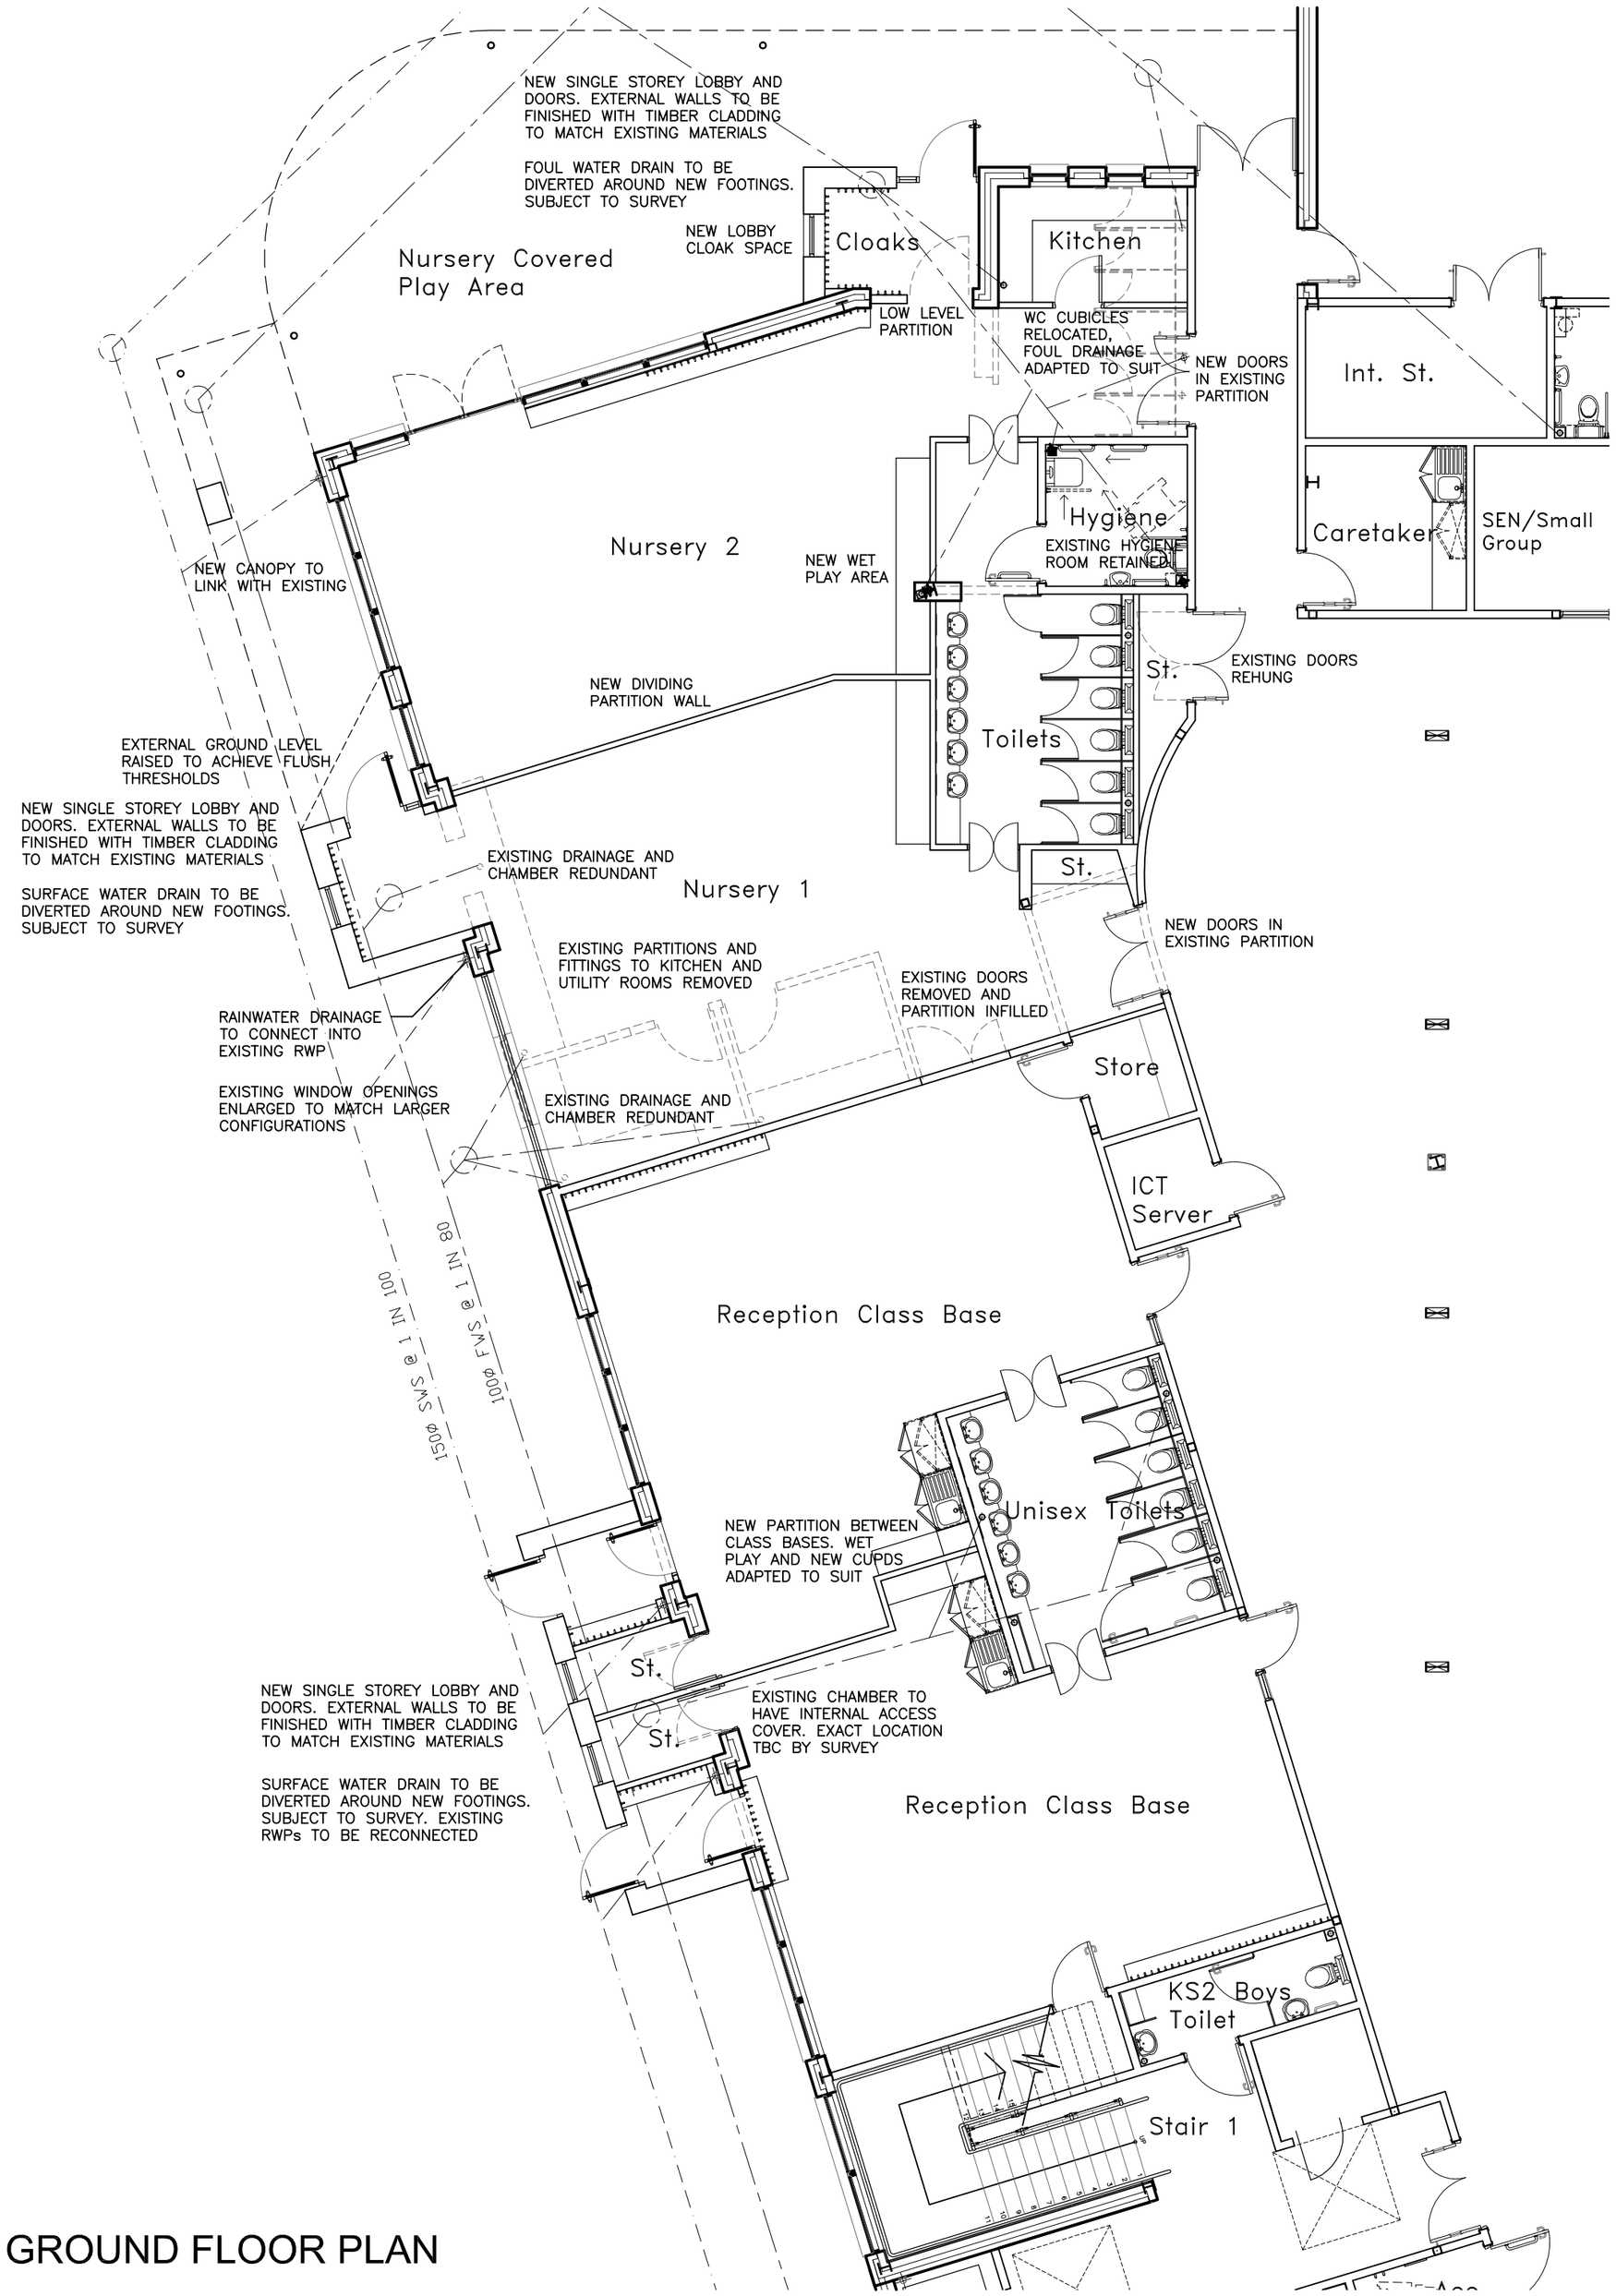


PROPOSED GROUND FLOOR PLAN


NOTES

All work to be carried out in accordance with Building Regulations and the requirements of the Local Authority.

© COPYRIGHT RESERVED

The Contractor shall check all dimensions on site before commencement of works.

No dimensions to be scaled off this drawing.

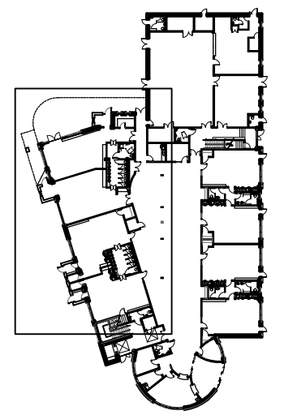

KEY PLAN

rev.	date	amendments	drawn	checked
01	19.06.2013	Revisions for Planning Submission	FP	ACS

t 01274 532500 f 01274 534000 www.riversidearchitects.co.uk

RIVERSIDE DESIGN STUDIO ARCHITECTS

Salts Mill
Victoria Road
Saltaire
Bradford
BD18 3LA

PLANNING

Alterations to Green End School
Burnage Lane
Manchester

Proposed Plan

scale at A2: 1:100 date: 12.06.2013 drawn: FP approved: ACS

job ref: 12-203-A drg no: 10 rev: 01