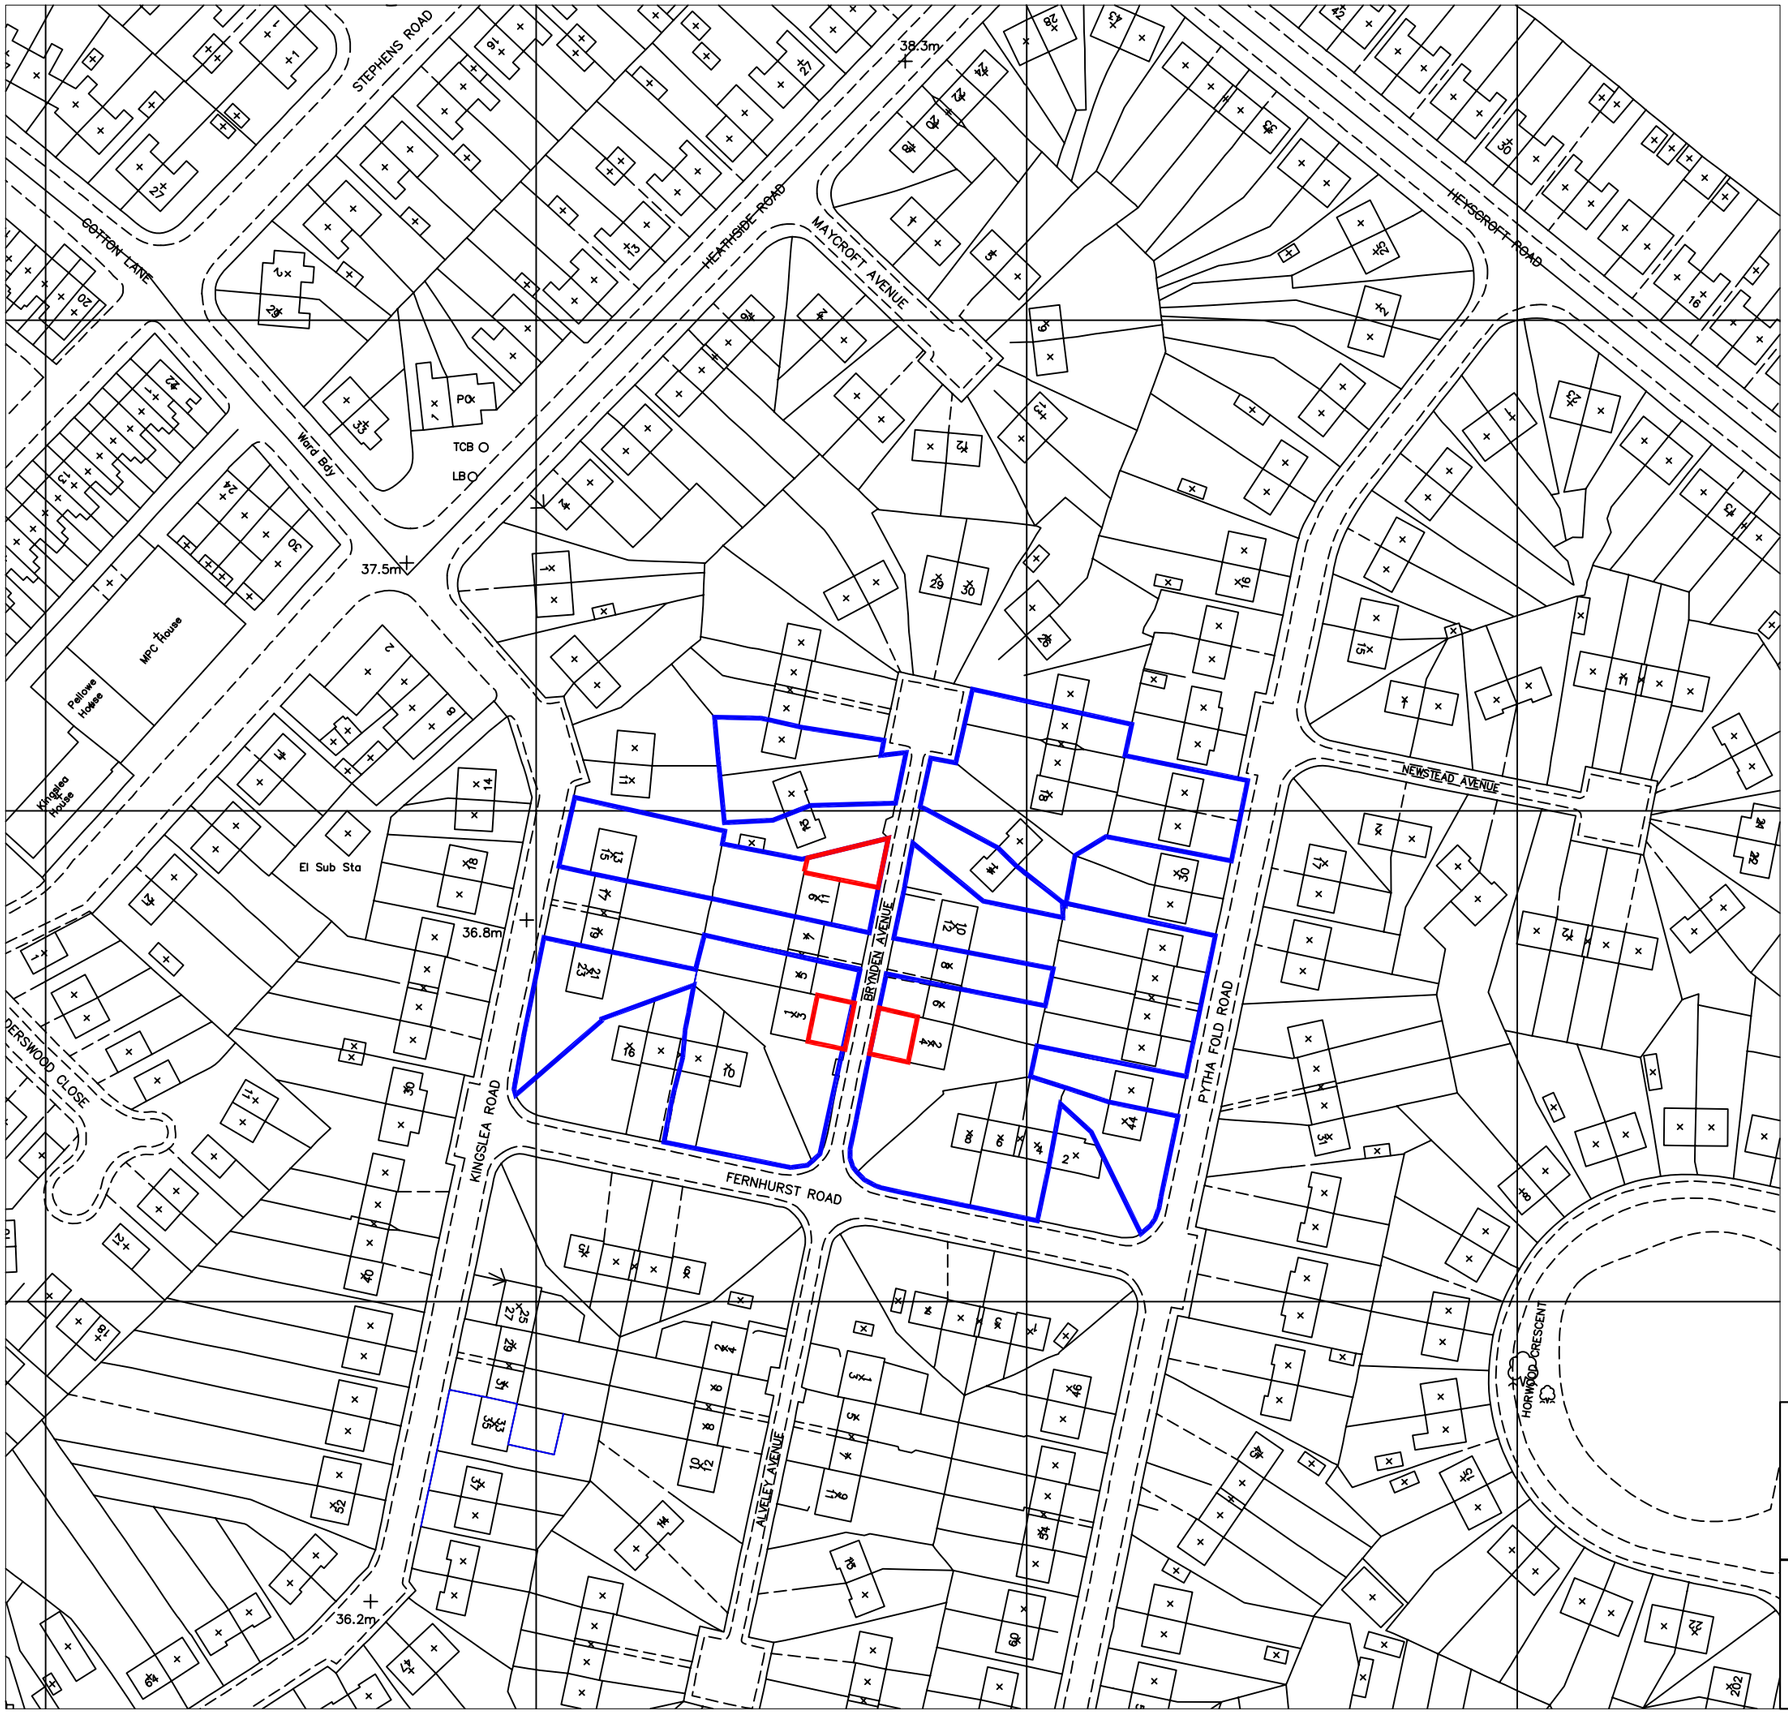

Application Boundary

(Adjacent) land under control/ownership of the applicant

SHT - Area F - Burnage:
Brynden Avenue Planning Boundary

scale 1:1250 @ A3 date April 2012 dwg. no. 1651-338 rev. drawn by NL

Southway Housing Trust

Groundwork in Manchester, Salford, Stockport, Tameside & Trafford
Timber Wharf
42-50 Worsley Street
Castlefield, Manchester
M15 4LD
Tel: 0161 220 1000 Fax: 0161 220 1090

Groundwork – Changing Places, Changing Lives